


BLOOMFIELD AVENUE

LAKESIDE AVENUE

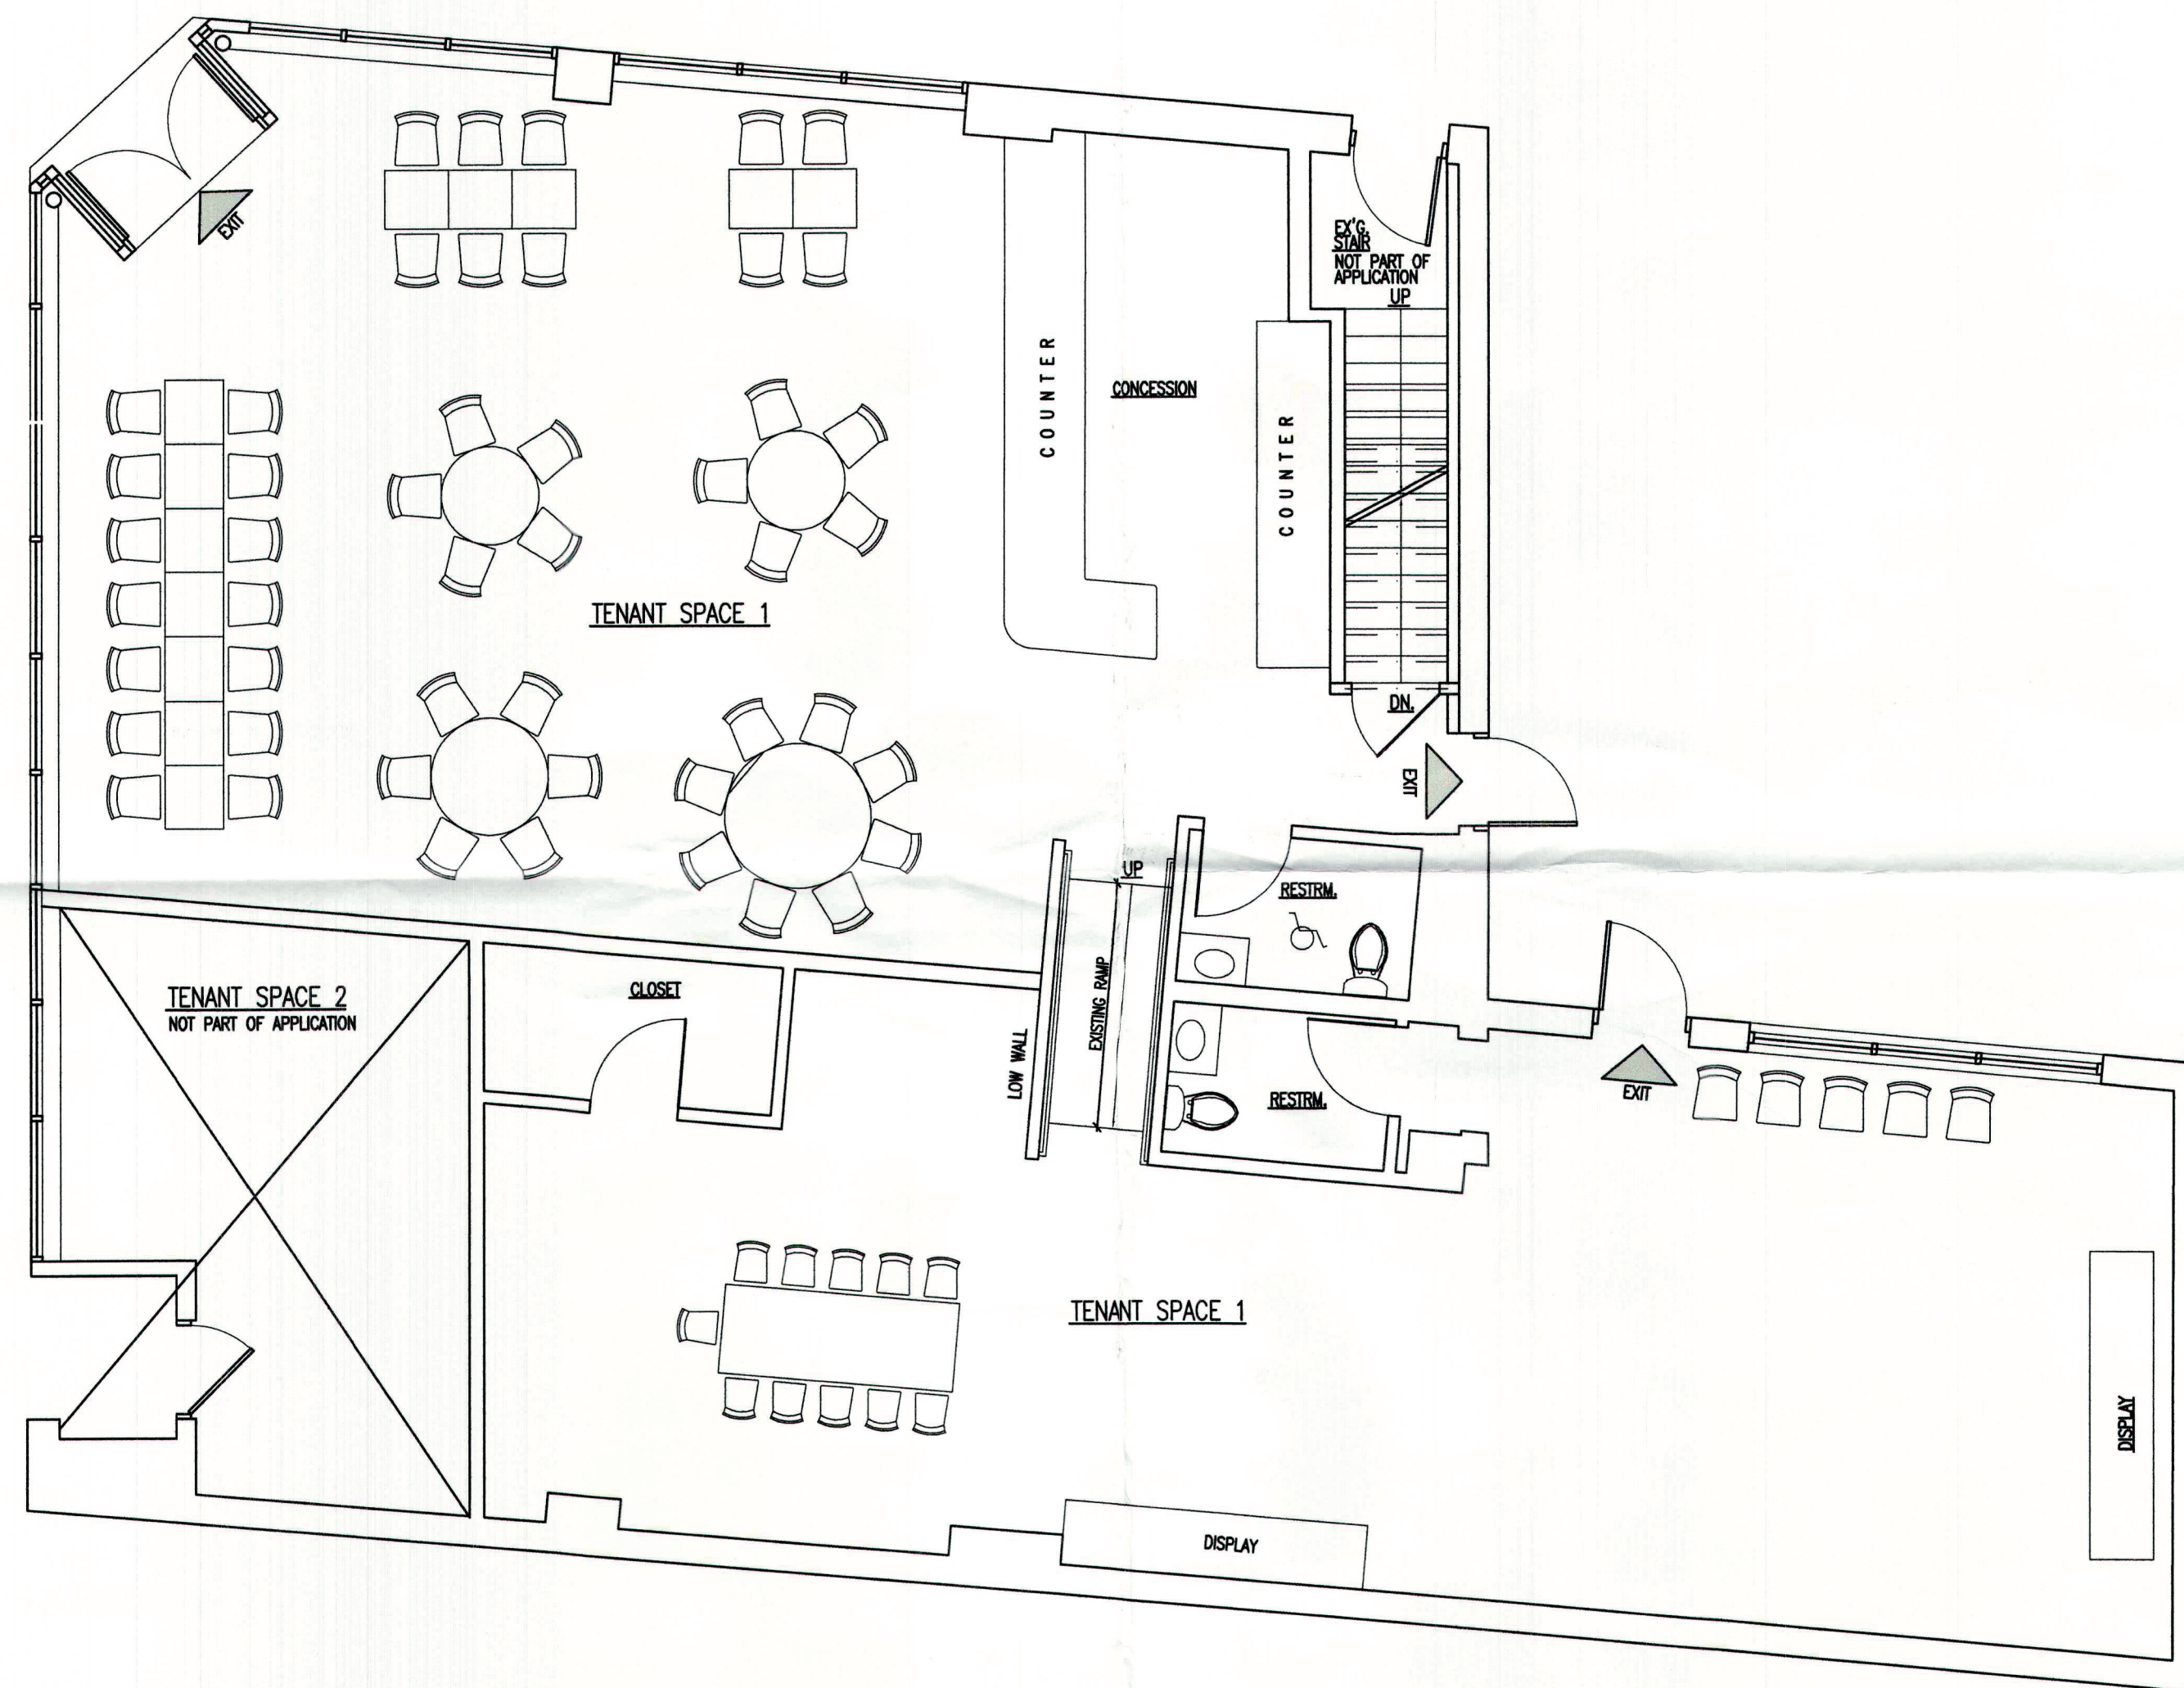

FLOOR PLAN - TENANT 1 - APPROX. 2350 S.F.
SCALE: 3/16" = 1'-0"

RECEIVED
OCT 05 2023
BY: *Dme*



19 Edstan Dr.
Moonachie, NJ 07074
t. 201-370-6293
f. 201-641-1058
DDarchitects@aol.com

Daniel Dressel, Architect

THIS DOCUMENT IS THE EXCLUSIVE PROPERTY OF ARCHITECT DANIEL DRESSEL. THE DOCUMENT AND THE INFORMATION IT CONTAINS MAY NOT BE REPRODUCED OR USED FOR OTHER THAN THE SPECIFIC PROJECT FOR WHICH IT WAS PREPARED WITHOUT THE EXPLICIT CONSENT OF ARCHITECT DANIEL DRESSEL.

PROJECT:
TENANT PLAN FOR ZONING APPLICATION
BELLA PRINCESS, LLC
553-555 BLOOMFIELD AVENUE
VERONA, NJ 07044
C/O
MS. MARTHA PERALTA

DD PROJECT NO.:

SHEET TITLE

REVISIONS

DESCRIPTION	DATE	NO.

DRAWN BY:
CHECKED BY:

ISSUE DATE:
06.05.2023

DRAWING NUMBER

A-1