

PRELIMINARY AND FINAL SITE PLAN SUBMISSION

ONE SUNSET AVENUE

PROPOSED MULTI-FAMILY RESIDENTIAL BUILDING
BLOCK 303, LOT 4 TOWNSHIP OF VERONA, ESSEX COUNTY, NEW JERSEY



ARTISTIC PERSPECTIVE

PROJECT UNIT MIX:

MARKET RATE UNITS			AFFORDABLE UNITS		
1 BEDROOM:	89	48%	1 BEDROOM AFFORDABLE:	03	20%
2 BEDROOM:	96	52%	2 BEDROOM AFFORDABLE:	09	60%
3 BEDROOM	00	00%	3 BEDROOM AFFORDABLE:	03	20%
TOTAL:	185		TOTAL:	15	


TOTAL PROJECT

1 BEDROOM:	92	46%
2 BEDROOM:	105	52%
3 BEDROOM*:	03	02%
TOTAL:	200	

* 3 BEDROOM UNITS ARE ONLY PROPOSED TO BE AFFORDABLE.

NOTE: THE GARAGE WILL BE SPRINKLERED WITH A TYPE 13 SYSTEM

NOTE: KNOX BOX LOCATIONS WILL BE DETERMINED BY FIRE MARSHAL AND BE LOCATED IN BUILDING PERMIT DRAWINGS AT TIME OF FILING

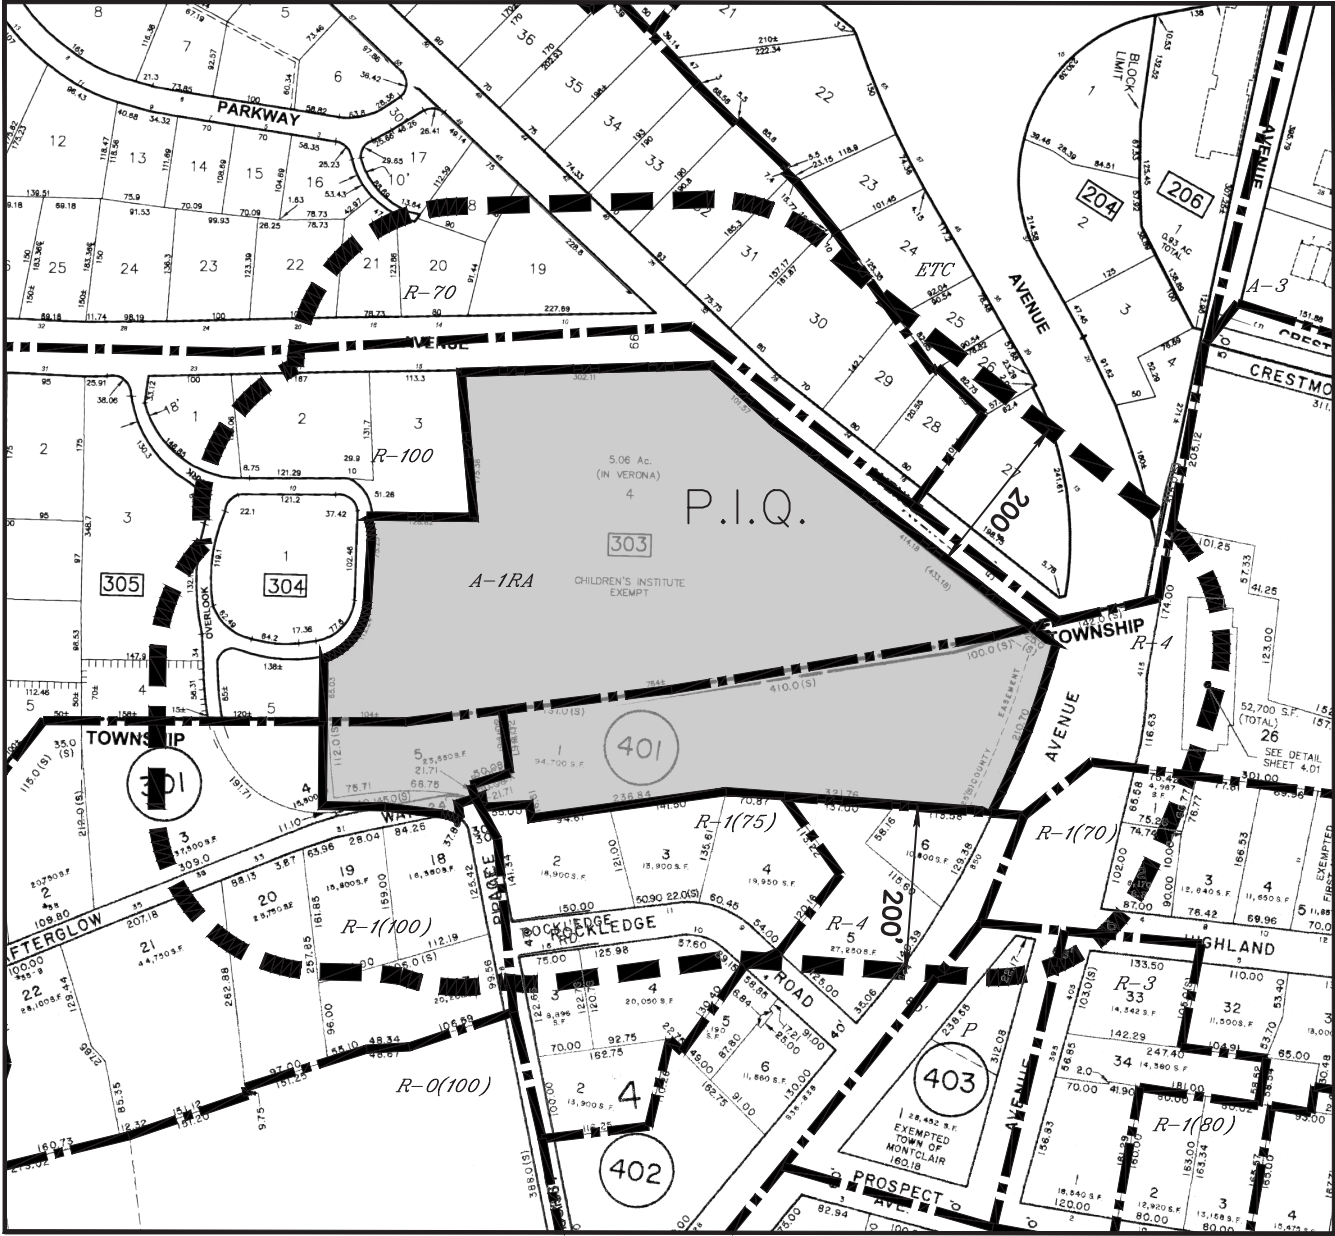

LOCATION MAP
NTS

PROJECT DATA

BLOCK / LOT:	BLOCK 303, LOT 4
ZONING DISTRICT:	SUNSET AVENUE REDEVELOPMENT PLAN
LOT AREA:	7.98 ACRES
BUILDING FOOTPRINT:	104,000 SF
RESI FLOOR AREA:	287,035 SF
DWELLING UNITS:	200 DU
PARKING:	382 SPACES (1.9 SP/DU/RSIS)

SHEET INDEX

C-01	COVER SHEET
A-01	ARCHITECTURAL SITE PLAN
A-02	BALCONY PROHIBITION DIAGRAM
A-03	SECTION 1 GROUND / SECTION 3 B1 FLOOR PLAN
A-04	SECTION 1 2ND / SECTION 3 B2 FLOOR PLAN
A-05	SECTION 1 3RD / SECTION 2 1ST FLOOR PLAN
A-06	SECTION 1 4TH / SECTION 2 1ST / SECTION 2 2ND FLOOR PLAN
A-07	SECTION 2 2ND / SECTION 3 3RD 3RD FLOOR PLAN
A-08	SECTION 2 3RD / SECTION 3 4TH FLOOR PLAN
A-09	SECTION 2 4TH FLOOR PLAN
A-10	SECTION 2 ROOF PLAN
A-11	CONCEPTUAL SECTIONS
A-12	BUILDING ELEVATIONS
A-13	BUILDING ELEVATIONS
A-14	BUILDING ELEVATIONS
A-15	TYPICAL UNIT PLANS/SIGNAGE
A-16	TYPICAL UNIT PLANS
A-17	THREE BEDROOM L & M UNIT COMPARISON
A-18	PERSPECTIVE RENDERING
A-19	PERSPECTIVE RENDERING
A-20	PERSPECTIVE RENDERING

PREPARED BY:
MINNO WASKO
ARCHITECTS AND PLANNERS
80 LAMBERT LANE, SUITE 105, LAMBERTVILLE, NEW JERSEY 08530
TWO GATEWAY CENTER, SUITE 1700, NEWARK, NEW JERSEY 07102
MINNOWASKO.COM


ONE SUNSET AVE
VERONA, NEW JERSEY
BLOCK 303, LOT 4

PREPARED FOR:
VERONA SUNSET URBAN RENEWAL, LLC
1 SUNSET AVENUE
VERONA, NEW JERSEY 07044

ISSUE:	FOR:
DATE:	
11-18-2021	PRELIM & FINAL SITE PLAN
05-12-2022	PRELIM & FINAL SITE PLAN
01-13-2023	PRELIM & FINAL SITE PLAN
05-05-2023	PRELIM & FINAL SITE PLAN



C-01
COVER SHEET

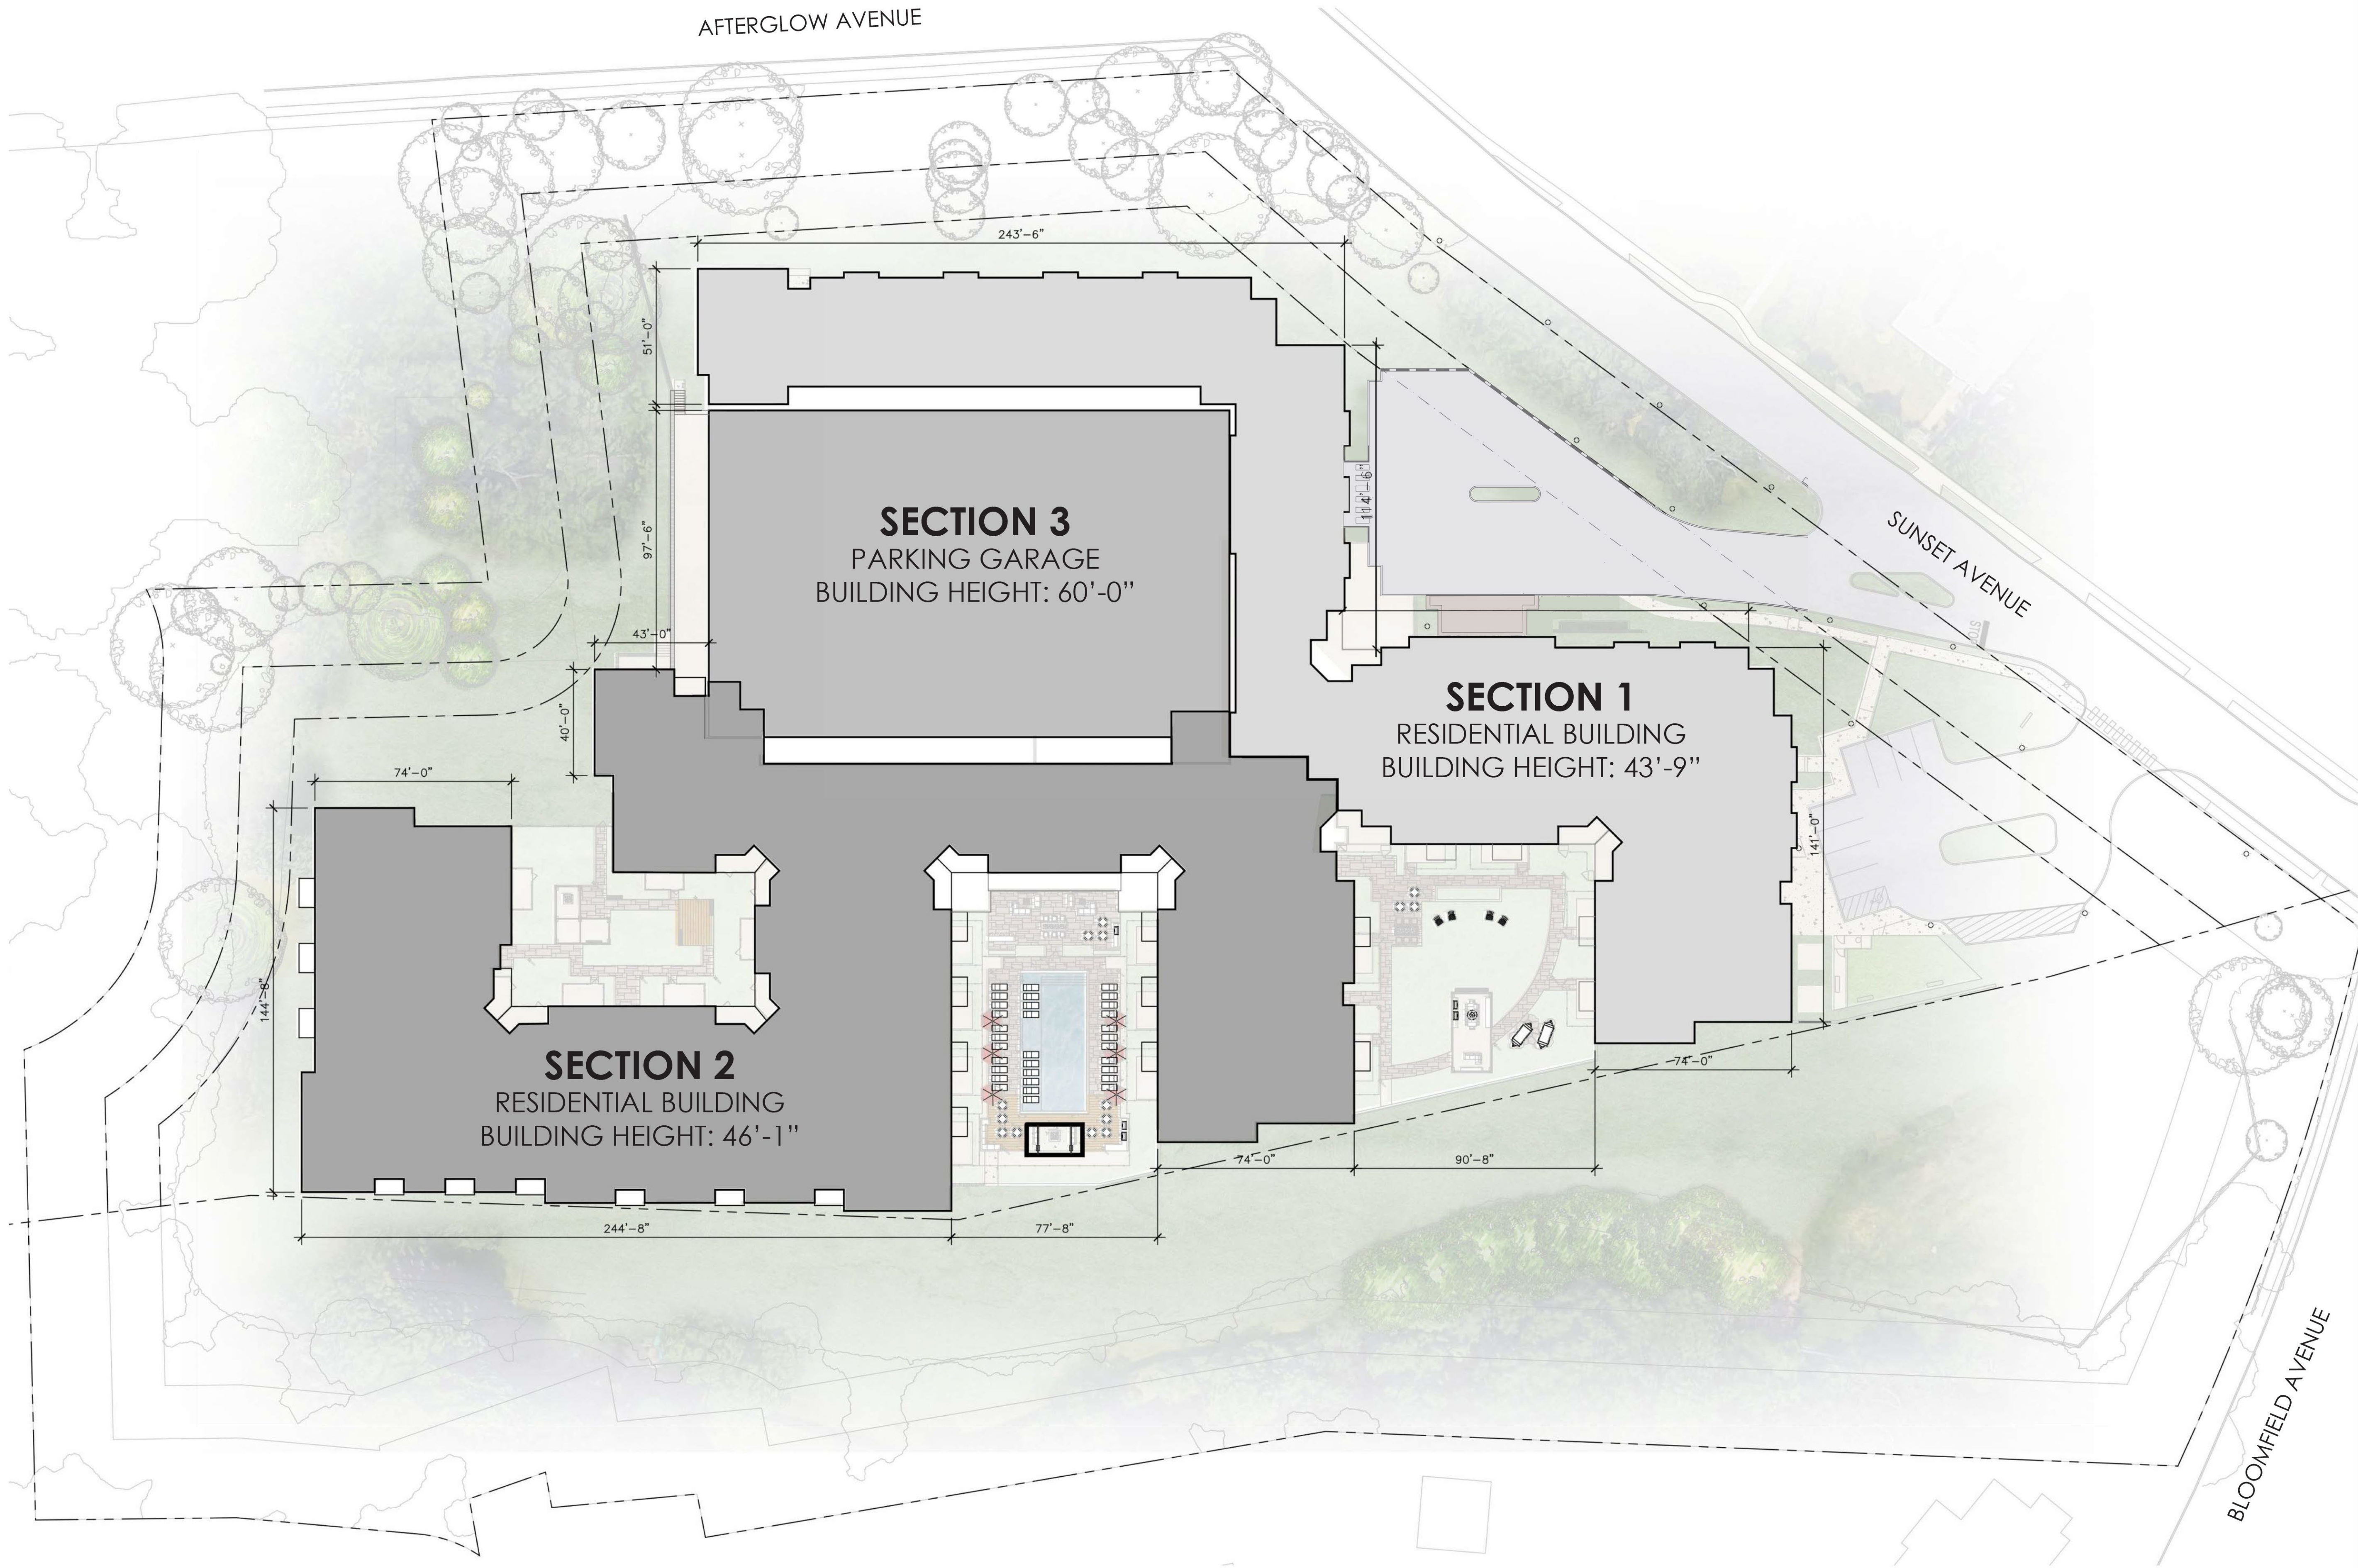


01 ARCHITECTURAL SITE PLAN
SCALE: 1" = 30'-0"

PREPARED BY:
MINNO WASKO
ARCHITECTS AND PLANNERS
80 LAMBERT LANE, SUITE 105, LAMBERTVILLE, NEW JERSEY 08530
TWO GATEWAY CENTER, SUITE 1700, NEWARK, NEW JERSEY 07102


ONE SUNSET AVE
VERONA, NEW JERSEY
BLOCK 303, LOT 4

PREPARED FOR:
VERONA SUNSET URBAN RENEWAL, LLC
1 SUNSET AVENUE
VERONA, NEW JERSEY 07044

ISSUE:	FOR:
DATE:	
11-18-2021	PRELIM & FINAL SITE PLAN
05-12-2022	PRELIM & FINAL SITE PLAN
01-13-2023	PRELIM & FINAL SITE PLAN
05-05-2023	PRELIM & FINAL SITE PLAN

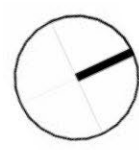

A-01
ARCHITECTURAL SITE PLAN

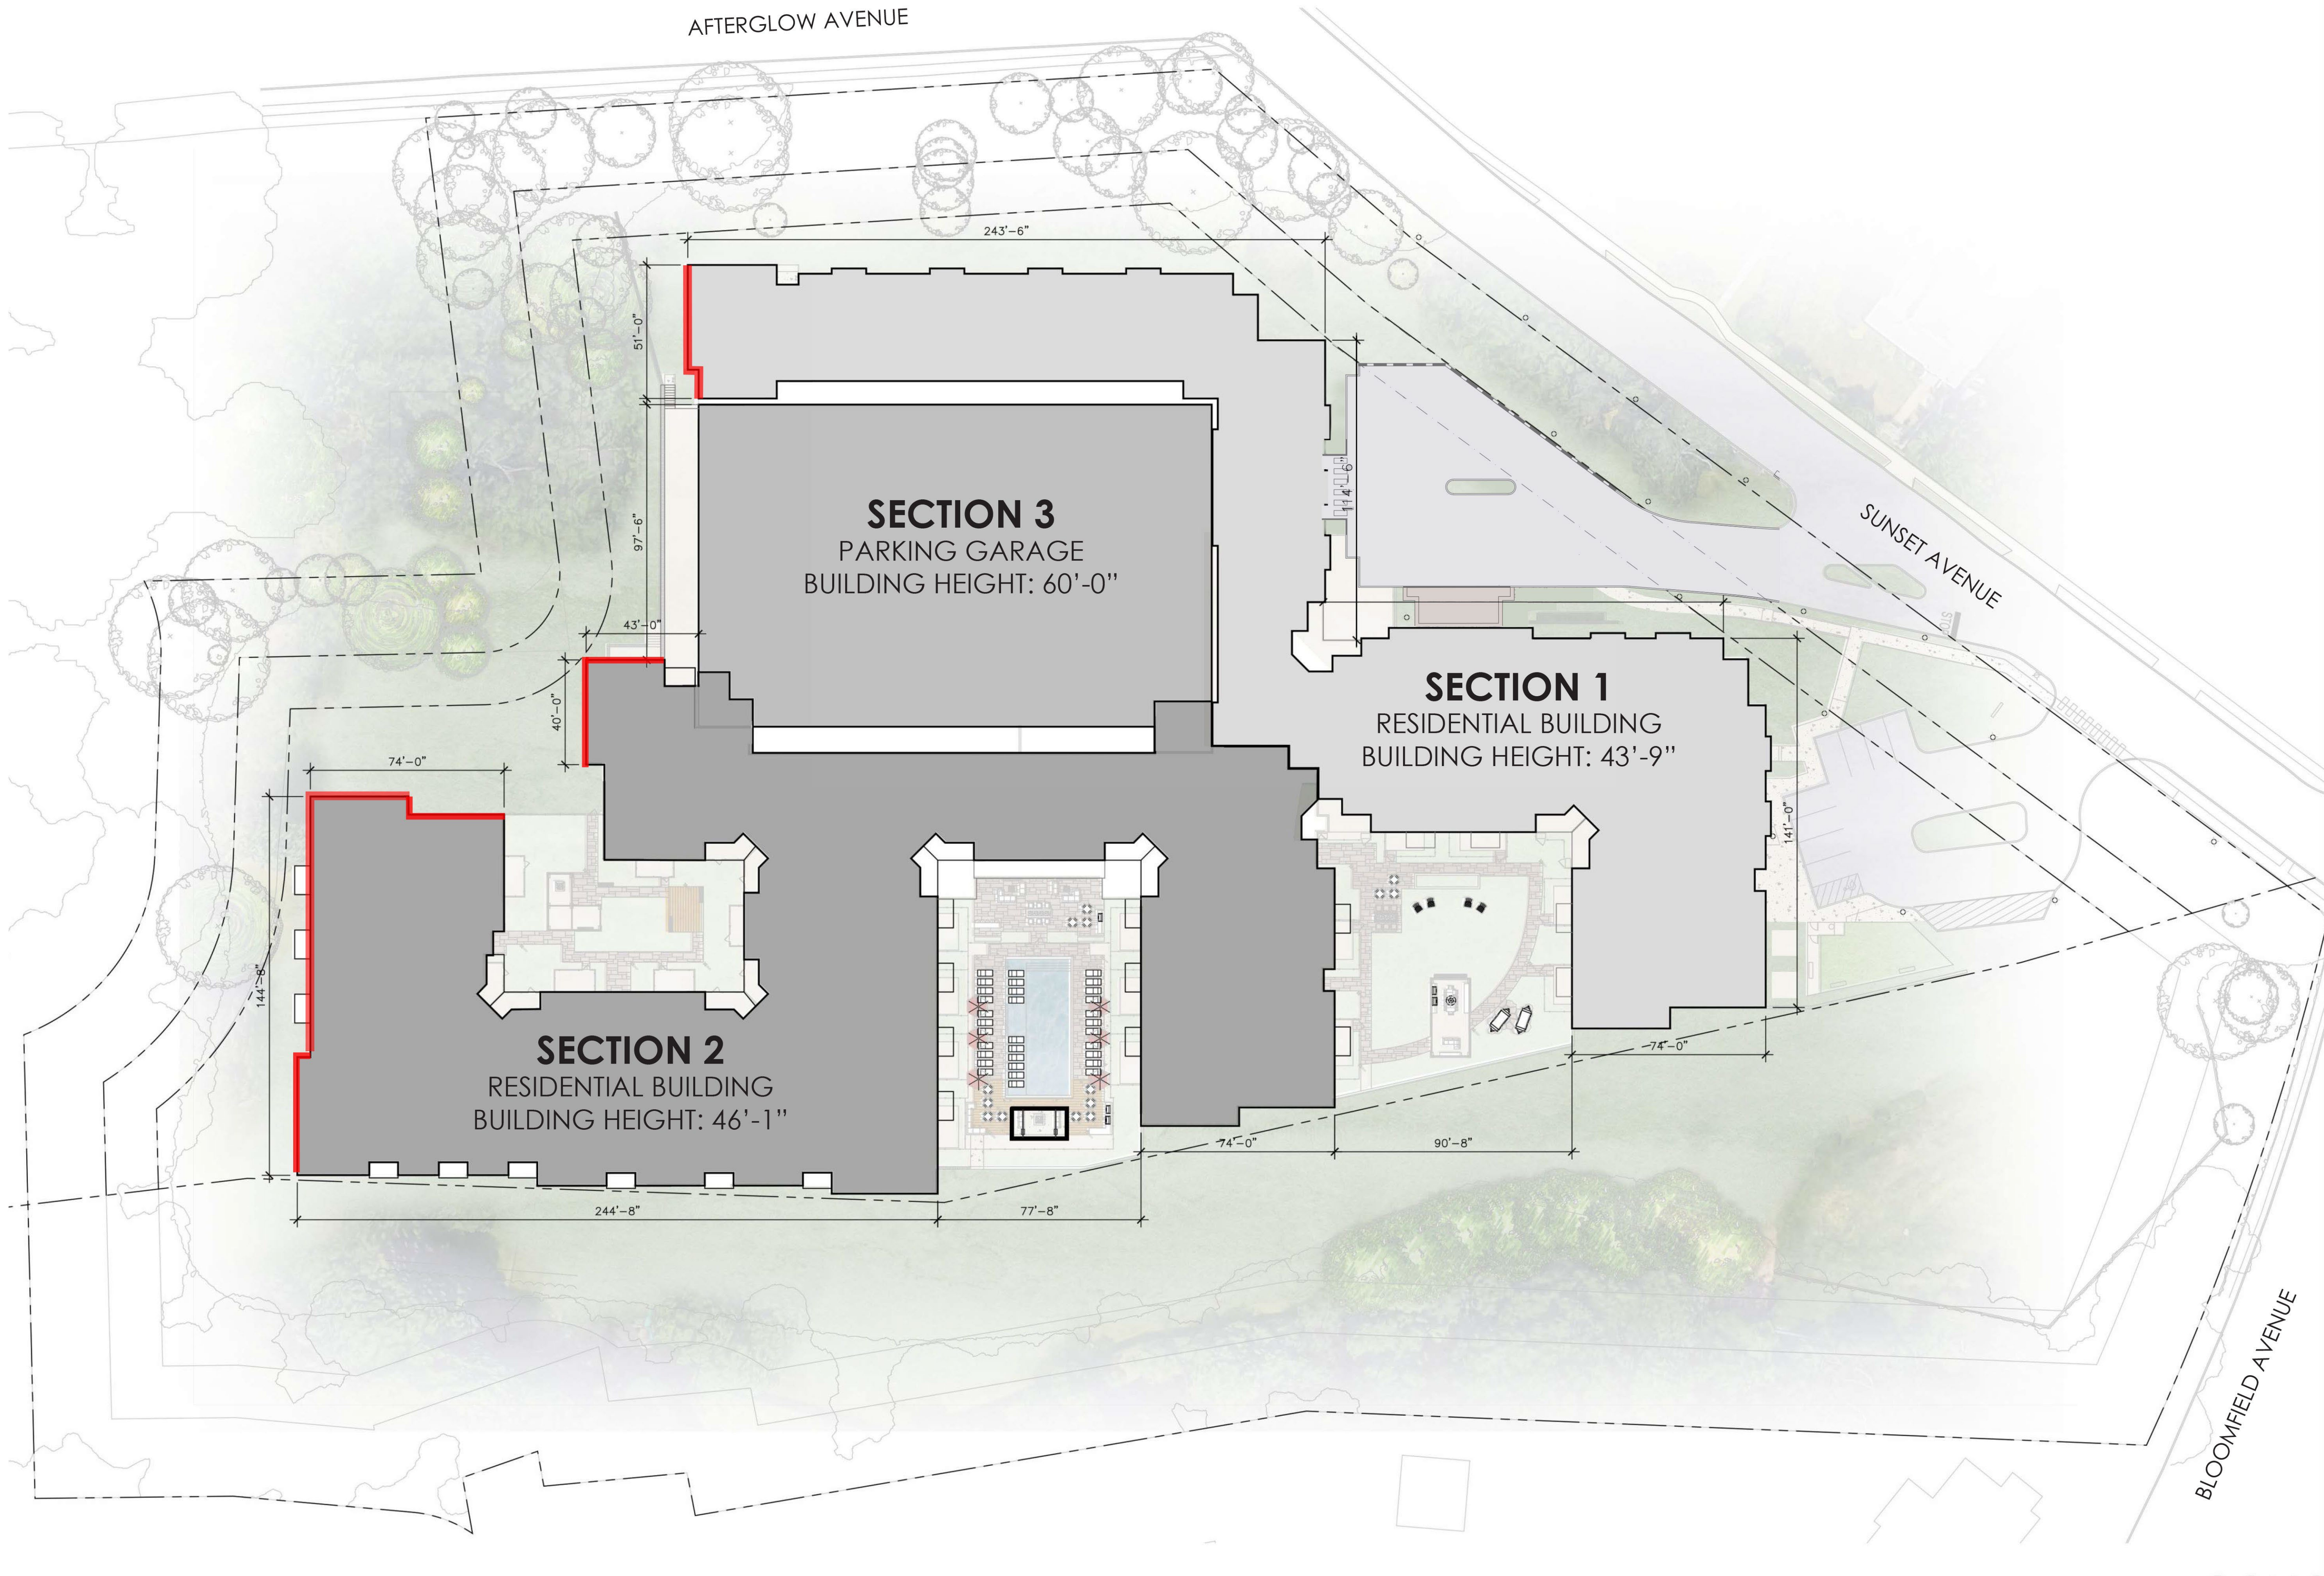

BALCONY PROHIBITION DIAGRAM
SCALE: 1" = 30'-0"

Balconies Prohibited in this Area

PREPARED BY:
MINNO WASKO
ARCHITECTS AND PLANNERS
80 LAMBERT LANE, SUITE 105, LAMBERTVILLE, NEW JERSEY 08530 MINNOWASKO.COM
TWO GATEWAY CENTER, SUITE 1700, NEWARK, NEW JERSEY 07102

ONE SUNSET AVE
VERONA, NEW JERSEY
BLOCK 303, LOT 4

PREPARED FOR:
VERONA SUNSET URBAN RENEWAL, LLC
1 SUNSET AVENUE
VERONA, NEW JERSEY 07044

ISSUE:	FOR:
DATE:	
11-18-2021	PRELIM & FINAL SITE PLAN
05-12-2022	PRELIM & FINAL SITE PLAN
01-13-2023	PRELIM & FINAL SITE PLAN
05-05-2023	PRELIM & FINAL SITE PLAN



*NOTE:
EV - PARKING SPACE FOR ELECTRIC VEHICLE
EVR - PARKING SPACE IS ELECTRIC READY FOR FUTURE INSTALL

PARKING CALCULATIONS:			
<u>RESIDENTIAL REQUIRED PARKING:</u>		1.9 SP/DU	
RSIS STANDARDS:			
1 BR UNITS (1.8 SP/DU)	=	165.6	
2 BR UNITS (2.0 SP/DU)	=	210.0	
3 BR UNITS (2.1 SP/DU)	=	6.3	
TOTAL REQUIRED	=	381.9	
<u>TOTAL PROPOSED PARKING:</u>		=	382 SPACES (1.9 SP/DU)

- SITE NOTES:**
- REFER TO CIVIL DRAWINGS FOR ALL UNDERGROUND UTILITY LOCATIONS, SIZES AND DETAILING.
 - REFER TO CIVIL DRAWINGS FOR ALL STORM WATER RUNOFF AND RETENTION INFORMATION.
 - REFER TO LANDSCAPE ARCHITECTS DRAWINGS FOR SITE DETAILS, CONDITIONS, AND LANDSCAPING DETAILS.

REFUSE/RECYCLING:

COMPACTOR IS HYDRAULICALLY OPERATED EXTRUDER-TYPE UNIT. SOLID WASTE WILL BE DELIVERED TO UNIT VIA MULTI-STORY TRASH CHUTE WITH OPENINGS ON EACH RESIDENTIAL FLOOR. COMPACTED REFUSE WILL BE EXTRUDED INTO CONTINUOUS PLASTIC TUBING OR INDIVIDUAL PLASTIC BAGS, WHICH WILL BE STORED IN TRASH COMPACTOR ROOM UNTIL PRIVATE HAULER PICKUP. AT PICKUP TIMES, BUILDING MANAGEMENT WILL WHEEL CONTAINERS TO LOADING AREA FOR PICKUP BY PRIVATE HAULER. YARD STORAGE CONTAINERS WILL BE PROVIDED.

RECYCLING BINS WILL BE LOCATED ON EACH FLOOR AND WILL BE COLLECTED BY BUILDING MANAGEMENT AND STORED IN REFUSE/RECYCLING TERMINATION ROOM UNTIL PRIVATE HAULER PICKUP. AT PICKUP TIMES, BUILDING MANAGEMENT WILL WHEEL CONTAINERS TO LOADING AREA FOR PICKUP BY PRIVATE HAULER. YARD STORAGE CONTAINERS WILL BE PROVIDED.

1 BR 0
1BR Aff 0
2 BR 5
2 BR Aff 1
3 BR Aff 0


+530.0

PREPARED BY:
MINNO WASKO
ARCHITECTS AND PLANNERS
80 LAMBERT LANE, SUITE 105, LAMBERTVILLE, NEW JERSEY 08530
TWO GATEWAY CENTER, SUITE 1700, NEWARK, NEW JERSEY 07102

ONE SUNSET AVE
VERONA, NEW JERSEY
BLOCK 303, LOT 4

PREPARED FOR:
VERONA SUNSET URBAN RENEWAL, LLC
1 SUNSET AVENUE
VERONA, NEW JERSEY 07044

ISSUE:		FOR:	
DATE:			
11-18-2021	PRELIM & FINAL SITE PLAN		
05-12-2022	PRELIM & FINAL SITE PLAN		
01-13-2023	PRELIM & FINAL SITE PLAN		
05-05-2023	PRELIM & FINAL SITE PLAN		

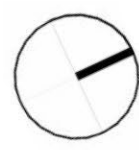

A-03

SECTION 1 GROUND /
SECTION 3 B1 FLOOR PLANS

01 SECTION 1 - GROUND / SECTION 3 - BASEMENT 1 FLOOR PLAN
SCALE: 1" = 20'-0"

00-0217-118
COPYRIGHT © MINNO & WASKO ARCHITECTS AND PLANNERS



*NOTE:
EV - PARKING SPACE FOR ELECTRIC VEHICLE
EVR - PARKING SPACE IS ELECTRIC READY FOR FUTURE INSTALL

1 BR 1
1BR Aff 0
2 BR 10
2 BR Aff 3
3 BR Aff 0


+541.0

PREPARED BY:
MINNO WASKO
ARCHITECTS AND PLANNERS
80 LAMBERT LANE, SUITE 105, LAMBERTVILLE, NEW JERSEY 08530 MINNOWASKO.COM
TWO GATEWAY CENTER, SUITE 1700, NEWARK, NEW JERSEY 07102

ONE SUNSET AVE
VERONA, NEW JERSEY
BLOCK 303, LOT 4

PREPARED FOR:
VERONA SUNSET URBAN RENEWAL, LLC
1 SUNSET AVENUE
VERONA, NEW JERSEY 07044

ISSUE:	FOR:
DATE:	
11-18-2021	PRELIM & FINAL SITE PLAN
05-12-2022	PRELIM & FINAL SITE PLAN
01-13-2023	PRELIM & FINAL SITE PLAN
05-05-2023	PRELIM & FINAL SITE PLAN

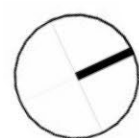

A-04

SECTION 1 2ND / SECTION 3
B2 FLOOR PLANS

00-0217-118
COPYRIGHT © MINNO & WASKO ARCHITECTS AND PLANNERS

01 SECTION 1 - SECOND / SECTION 3 - BASEMENT 2 FLOOR PLAN
SCALE: 1" = 20'-0"



1 BR 5
1BR Aff 2
2 BR 17
2 BR Aff 2
3 BR Aff 0

+552.0


PREPARED BY:
MINNO WASKO
ARCHITECTS AND PLANNERS
80 LAMBERT LANE, SUITE 105, LAMBERTVILLE, NEW JERSEY 08530
TWO GATEWAY CENTER, SUITE 1700, NEWARK, NEW JERSEY 07102

ONE SUNSET AVE
VERONA, NEW JERSEY
BLOCK 303, LOT 4
PREPARED FOR:
VERONA SUNSET URBAN RENEWAL, LLC
1 SUNSET AVENUE
VERONA, NEW JERSEY 07044

ISSUE:	FOR:
DATE:	
11-18-2021	PRELIM & FINAL SITE PLAN
05-12-2022	PRELIM & FINAL SITE PLAN
01-13-2023	PRELIM & FINAL SITE PLAN
05-05-2023	PRELIM & FINAL SITE PLAN

A-05
SECTION 1 3RD/ SECTION 2 B1/
SECTION 3 1ST FLOOR PLANS

01 SECTION 1 - THIRD / SECTION 2 - BASEMENT / SECTION 3- FIRST FLOOR PLAN
SCALE: 1" = 20'-0"

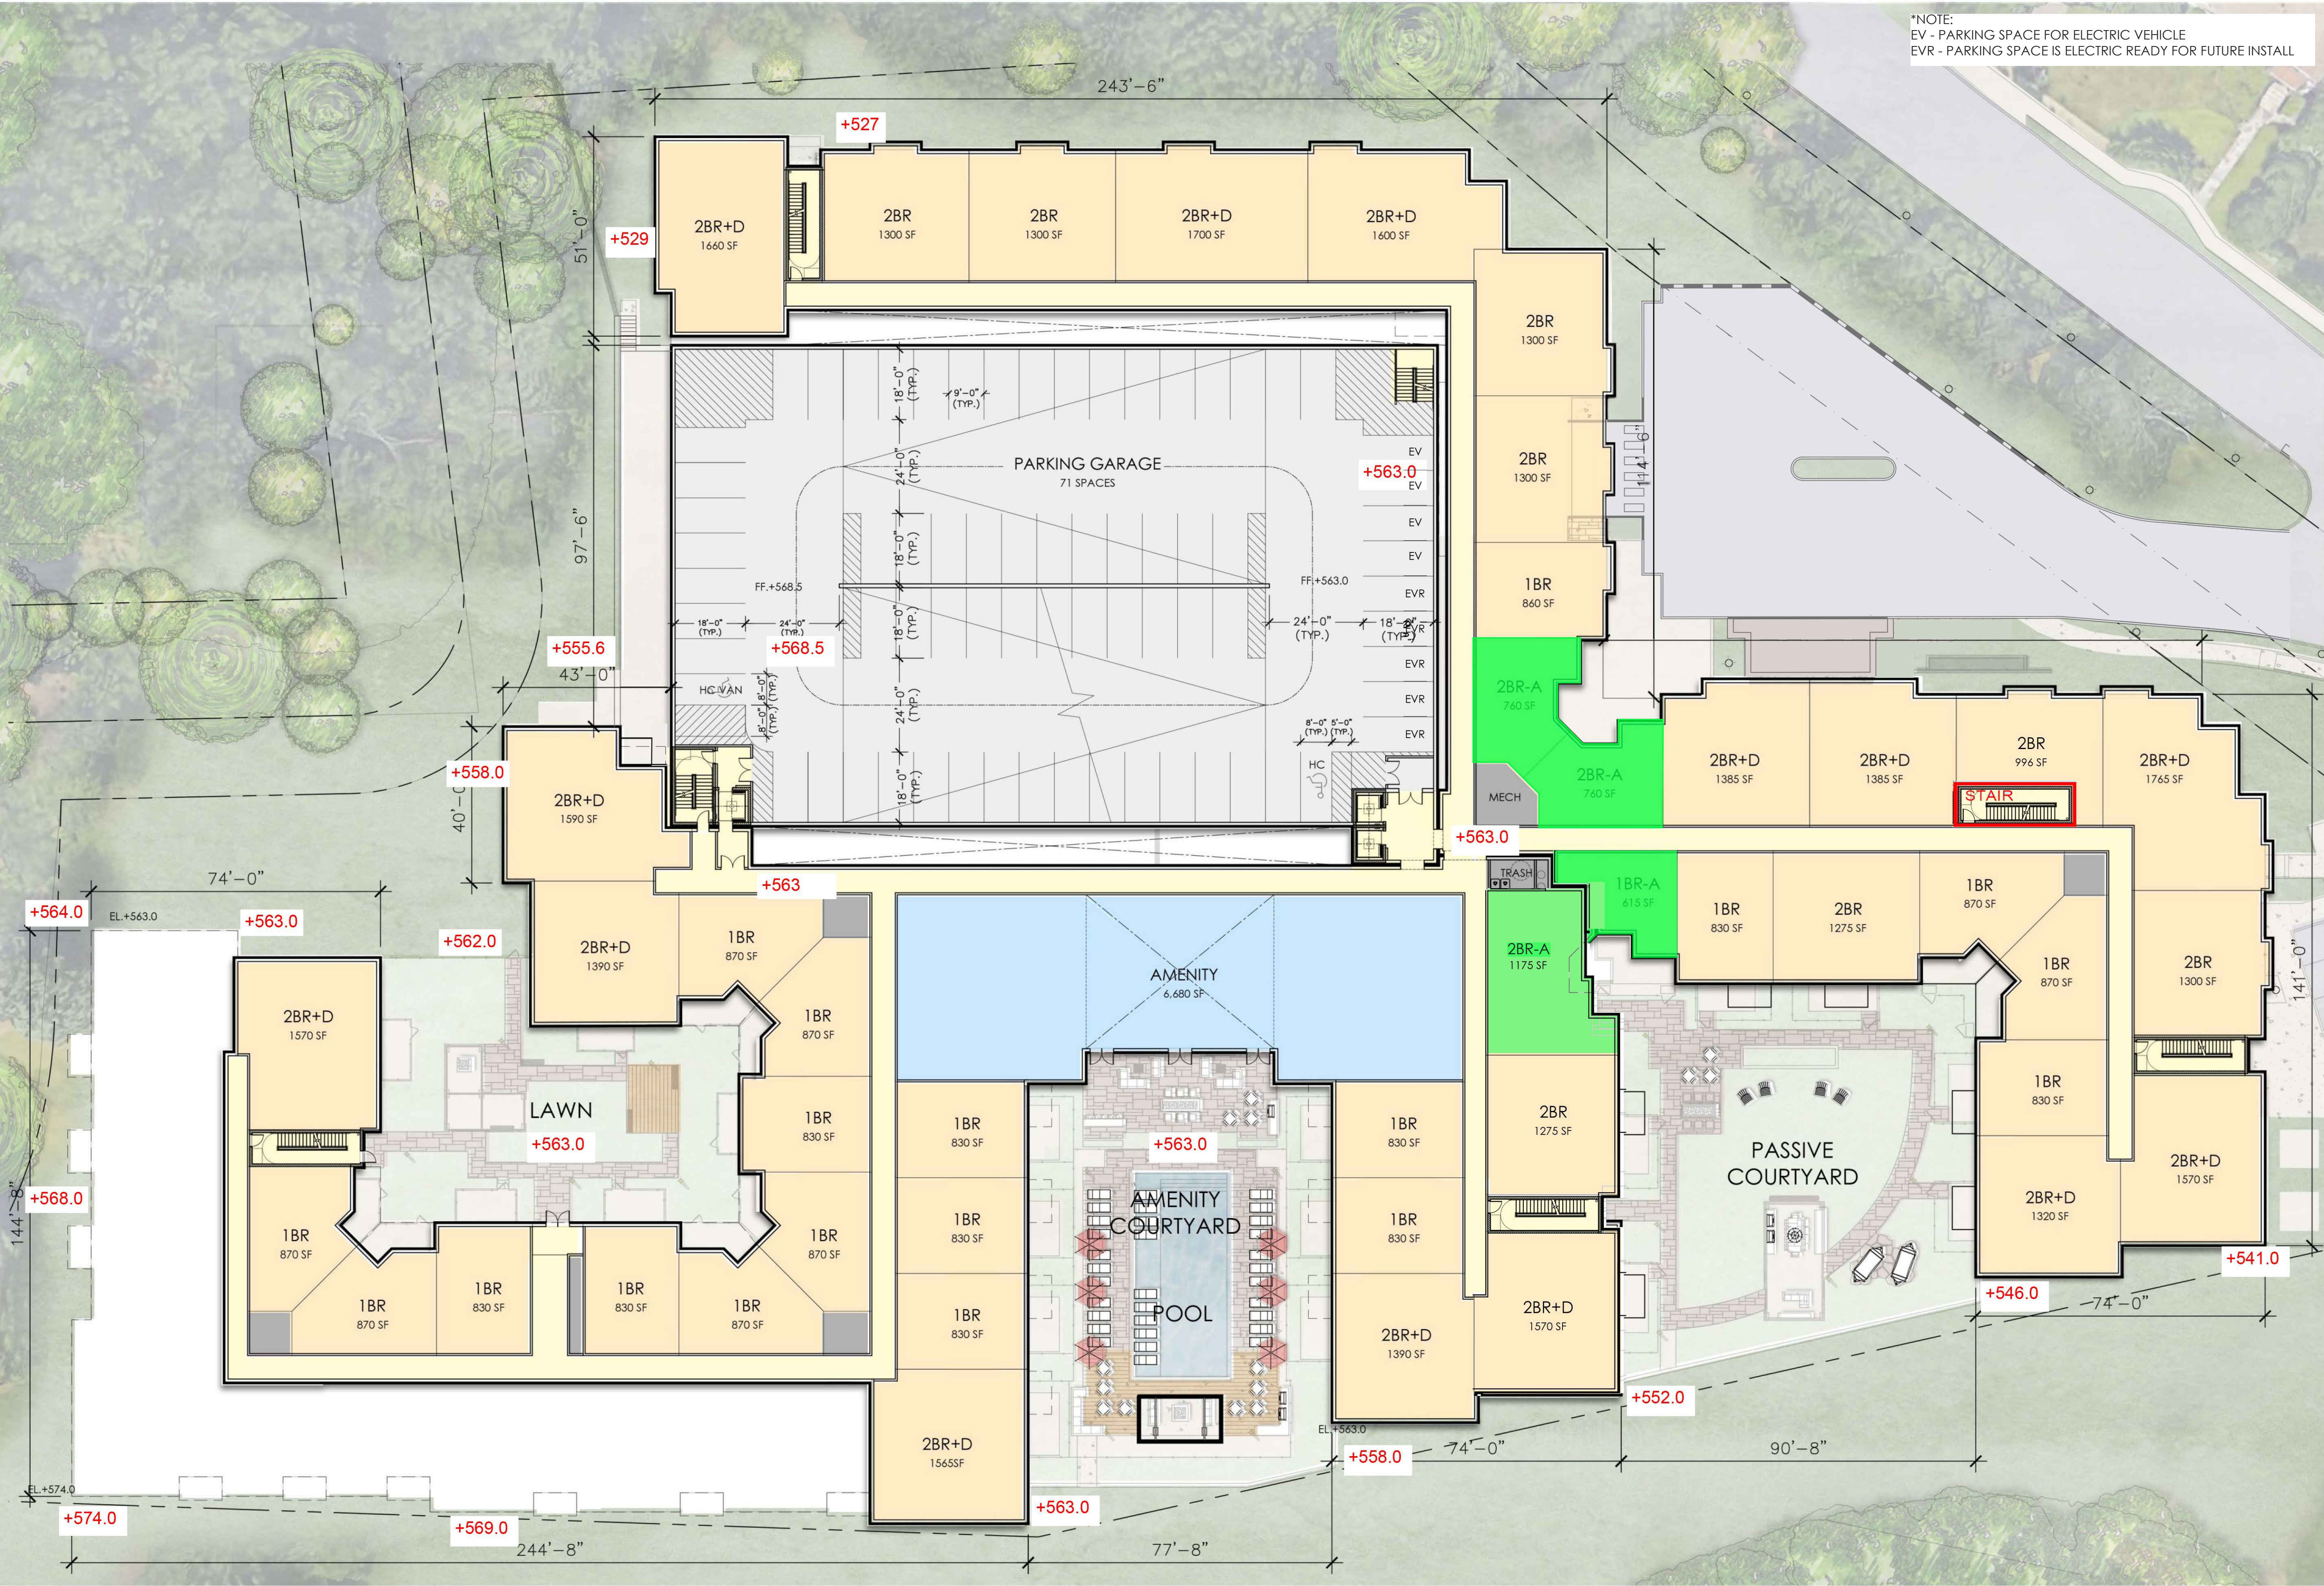

1 BR	19
1BR Aff	1
2 BR	22
2 BR Aff	2
3 BR Aff	1

+563.0

PREPARED BY:
MINNO WASKO
ARCHITECTS AND PLANNERS
80 LAMBERT LANE, SUITE 105, LAMBERTVILLE, NEW JERSEY 08530
TWO GATEWAY CENTER, SUITE 1700, NEWARK, NEW JERSEY 07102
MINNOWASKO.COM


ONE SUNSET AVE
VERONA, NEW JERSEY
BLOCK 303, LOT 4

PREPARED FOR:
VERONA SUNSET URBAN RENEWAL, LLC
1 SUNSET AVENUE
VERONA, NEW JERSEY 07044

ISSUE:	FOR:
DATE:	
11-18-2021	PRELIM & FINAL SITE PLAN
05-12-2022	PRELIM & FINAL SITE PLAN
01-13-2023	PRELIM & FINAL SITE PLAN
05-05-2023	PRELIM & FINAL SITE PLAN

A-06
SECTION 1 4TH/ SECTION 2 1ST/
SECTION 3 2ND FLOOR PLANS

01 SECTION 1 - FOURTH / SECTION 2 - FIRST / SECTION 3 - SECOND FLOOR PLAN
SCALE: 1" = 20'-0"

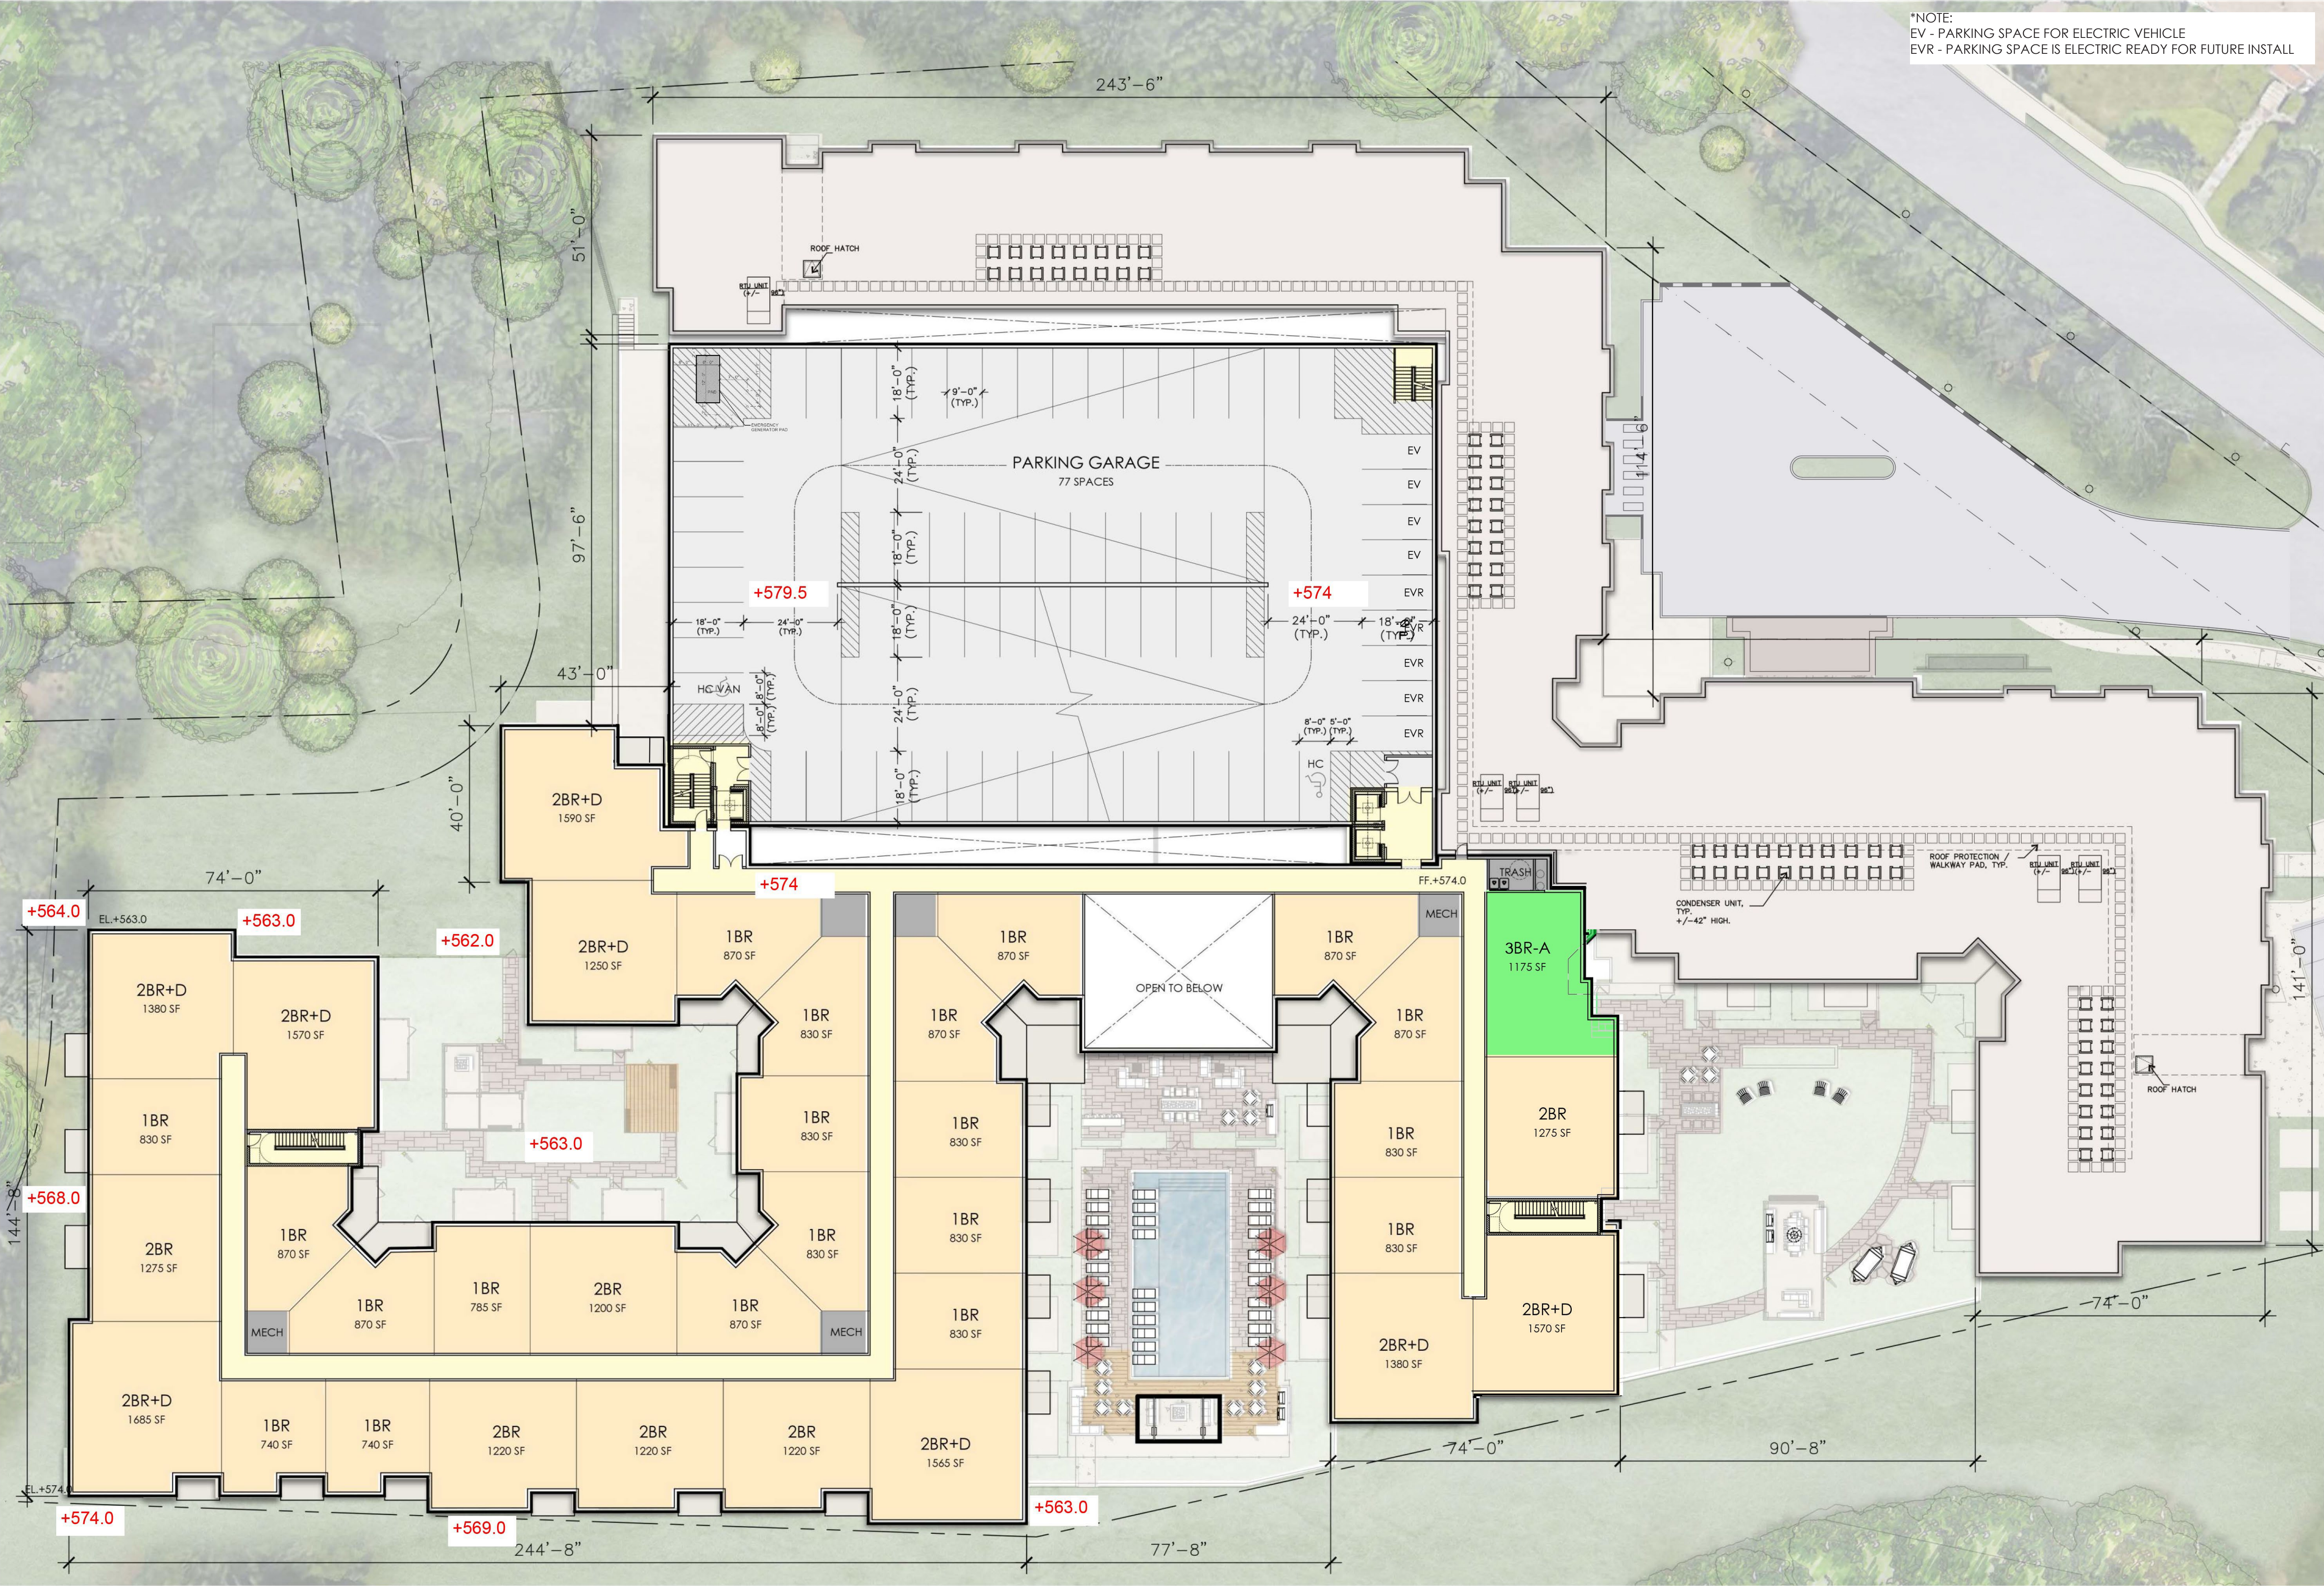

1 BR	20
1BR Aff	0
2 BR	14
2 BR Aff	0
3 BR Aff	1

+574.0

PREPARED BY:
MINNO WASKO
ARCHITECTS AND PLANNERS
80 LAMBERT LANE, SUITE 105, LAMBERTVILLE, NEW JERSEY 08530
TWO GATEWAY CENTER, SUITE 1700, NEWARK, NEW JERSEY 07102

ONE SUNSET AVE
VERONA, NEW JERSEY
BLOCK 303, LOT 4


PREPARED FOR:
VERONA SUNSET URBAN RENEWAL, LLC
1 SUNSET AVENUE
VERONA, NEW JERSEY 07044

ISSUE:	FOR:
DATE:	
11-18-2021	PRELIM & FINAL SITE PLAN
05-12-2022	PRELIM & FINAL SITE PLAN
01-13-2023	PRELIM & FINAL SITE PLAN
05-05-2023	PRELIM & FINAL SITE PLAN

A-07
SECTION 2 2ND / SECTION 3
3RD FLOOR PLANS

01 SECTION 2- SECOND / SECTION 3 - THIRD FLOOR PLAN
SCALE: 1" = 20'-0"

00-0217-118
COPYRIGHT © MINNO & WASKO ARCHITECTS AND PLANNERS

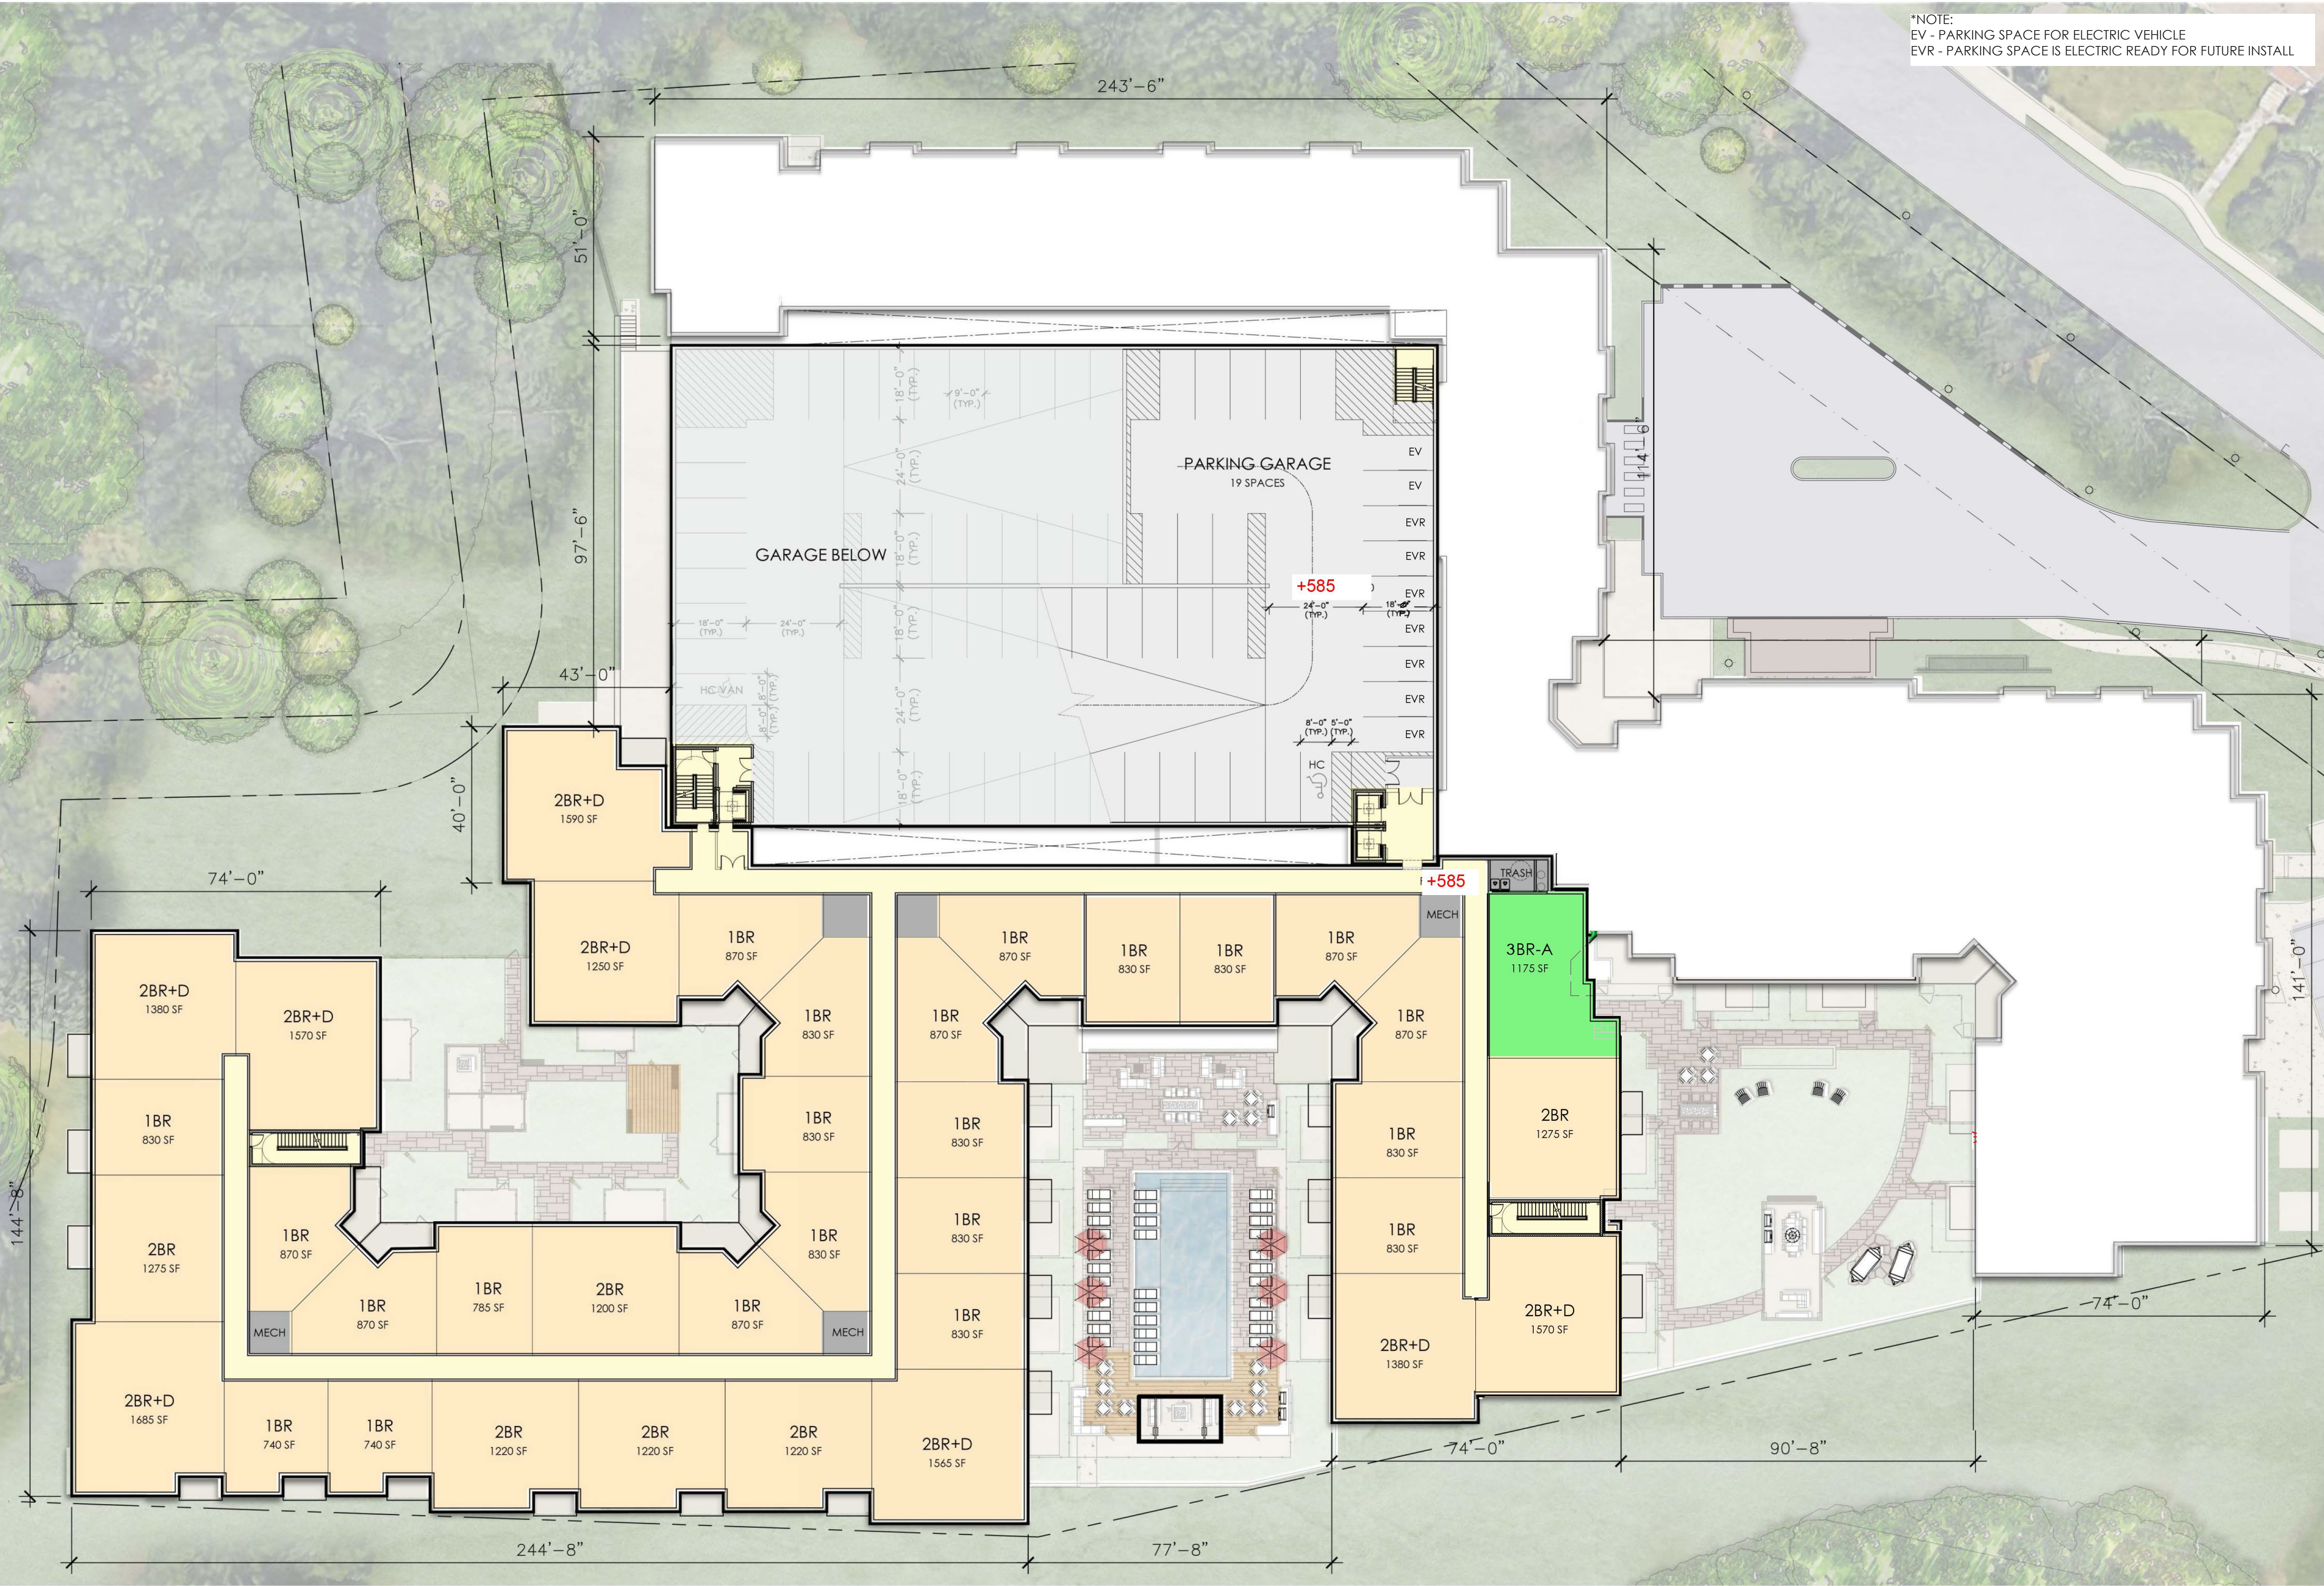

*NOTE:
EV - PARKING SPACE FOR ELECTRIC VEHICLE
EVR - PARKING SPACE IS ELECTRIC READY FOR FUTURE INSTALL

1 BR 22
1BR Aff 0
2 BR 14
2 BR Aff 0
3 BR Aff 1


+585.0

PREPARED BY:
MINNO WASKO
ARCHITECTS AND PLANNERS
80 LAMBERT LANE, SUITE 105, LAMBERTVILLE, NEW JERSEY 08530 MINNOWASKO.COM
TWO GATEWAY CENTER, SUITE 1700, NEWARK, NEW JERSEY 07102

ONE SUNSET AVE
VERONA, NEW JERSEY
BLOCK 303, LOT 4

PREPARED FOR:
VERONA SUNSET URBAN RENEWAL, LLC
1 SUNSET AVENUE
VERONA, NEW JERSEY 07044

ISSUE:	FOR:
DATE:	
11-18-2021	PRELIM & FINAL SITE PLAN
05-12-2022	PRELIM & FINAL SITE PLAN
01-13-2023	PRELIM & FINAL SITE PLAN
05-05-2023	PRELIM & FINAL SITE PLAN

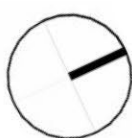


A-08

SECTION 2 THIRD / SECTION 3
FOURTH FLOOR PLANS

00-0217-118
COPYRIGHT © MINNO & WASKO ARCHITECTS AND PLANNERS

01 SECTION 2- THIRD / SECTION 3 - FOURTH FLOOR PLAN
SCALE: 1" = 20'-0"

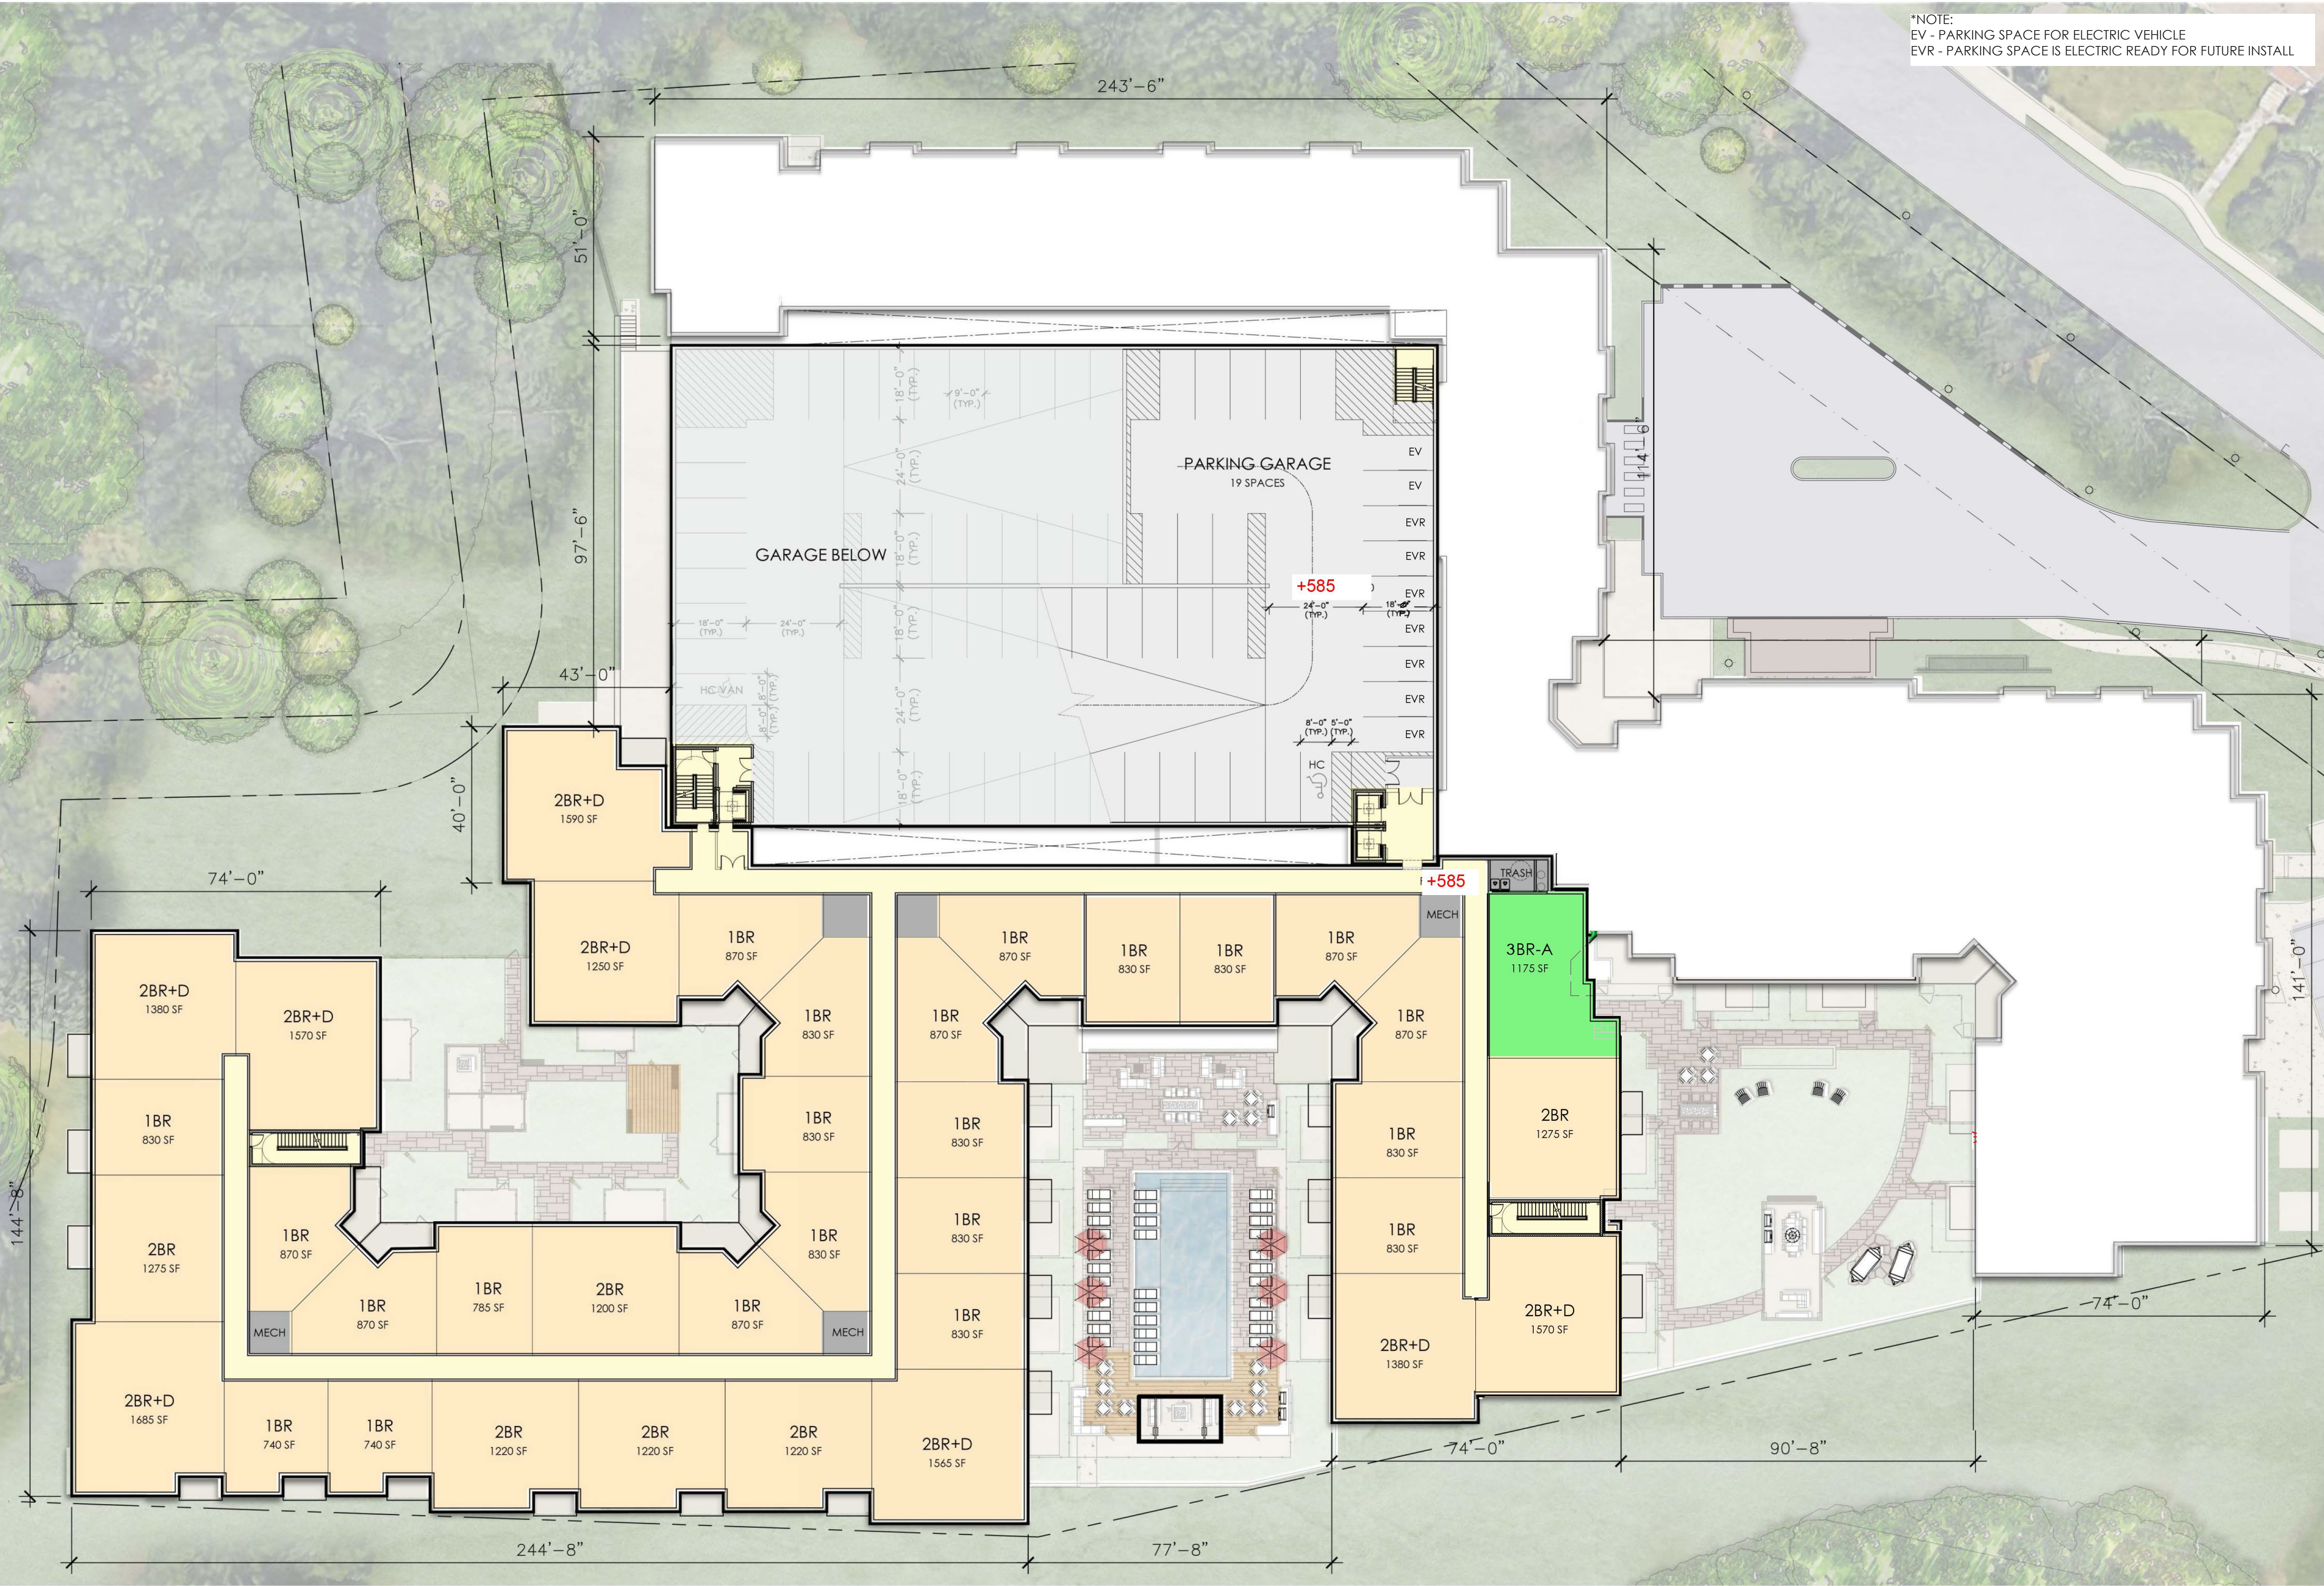

*NOTE:
EV - PARKING SPACE FOR ELECTRIC VEHICLE
EVR - PARKING SPACE IS ELECTRIC READY FOR FUTURE INSTALL

1 BR 22
1BR Aff 0
2 BR 14
2 BR Aff 0
3 BR Aff 1


+585.0

PREPARED BY:
MINNO WASKO
ARCHITECTS AND PLANNERS
80 LAMBERT LANE, SUITE 105, LAMBERTVILLE, NEW JERSEY 08530 MINNOWASKO.COM
TWO GATEWAY CENTER, SUITE 1700, NEWARK, NEW JERSEY 07102

ONE SUNSET AVE
VERONA, NEW JERSEY
BLOCK 303, LOT 4

PREPARED FOR:
VERONA SUNSET URBAN RENEWAL, LLC
1 SUNSET AVENUE
VERONA, NEW JERSEY 07044

ISSUE:	FOR:
DATE:	
11-18-2021	PRELIM & FINAL SITE PLAN
05-12-2022	PRELIM & FINAL SITE PLAN
01-13-2023	PRELIM & FINAL SITE PLAN
05-05-2023	PRELIM & FINAL SITE PLAN

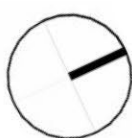


A-08

SECTION 2 THIRD / SECTION 3
FOURTH FLOOR PLANS

00-0217-118
COPYRIGHT © MINNO & WASKO ARCHITECTS AND PLANNERS

01 SECTION 2- THIRD / SECTION 3 - FOURTH FLOOR PLAN
SCALE: 1" = 20'-0"

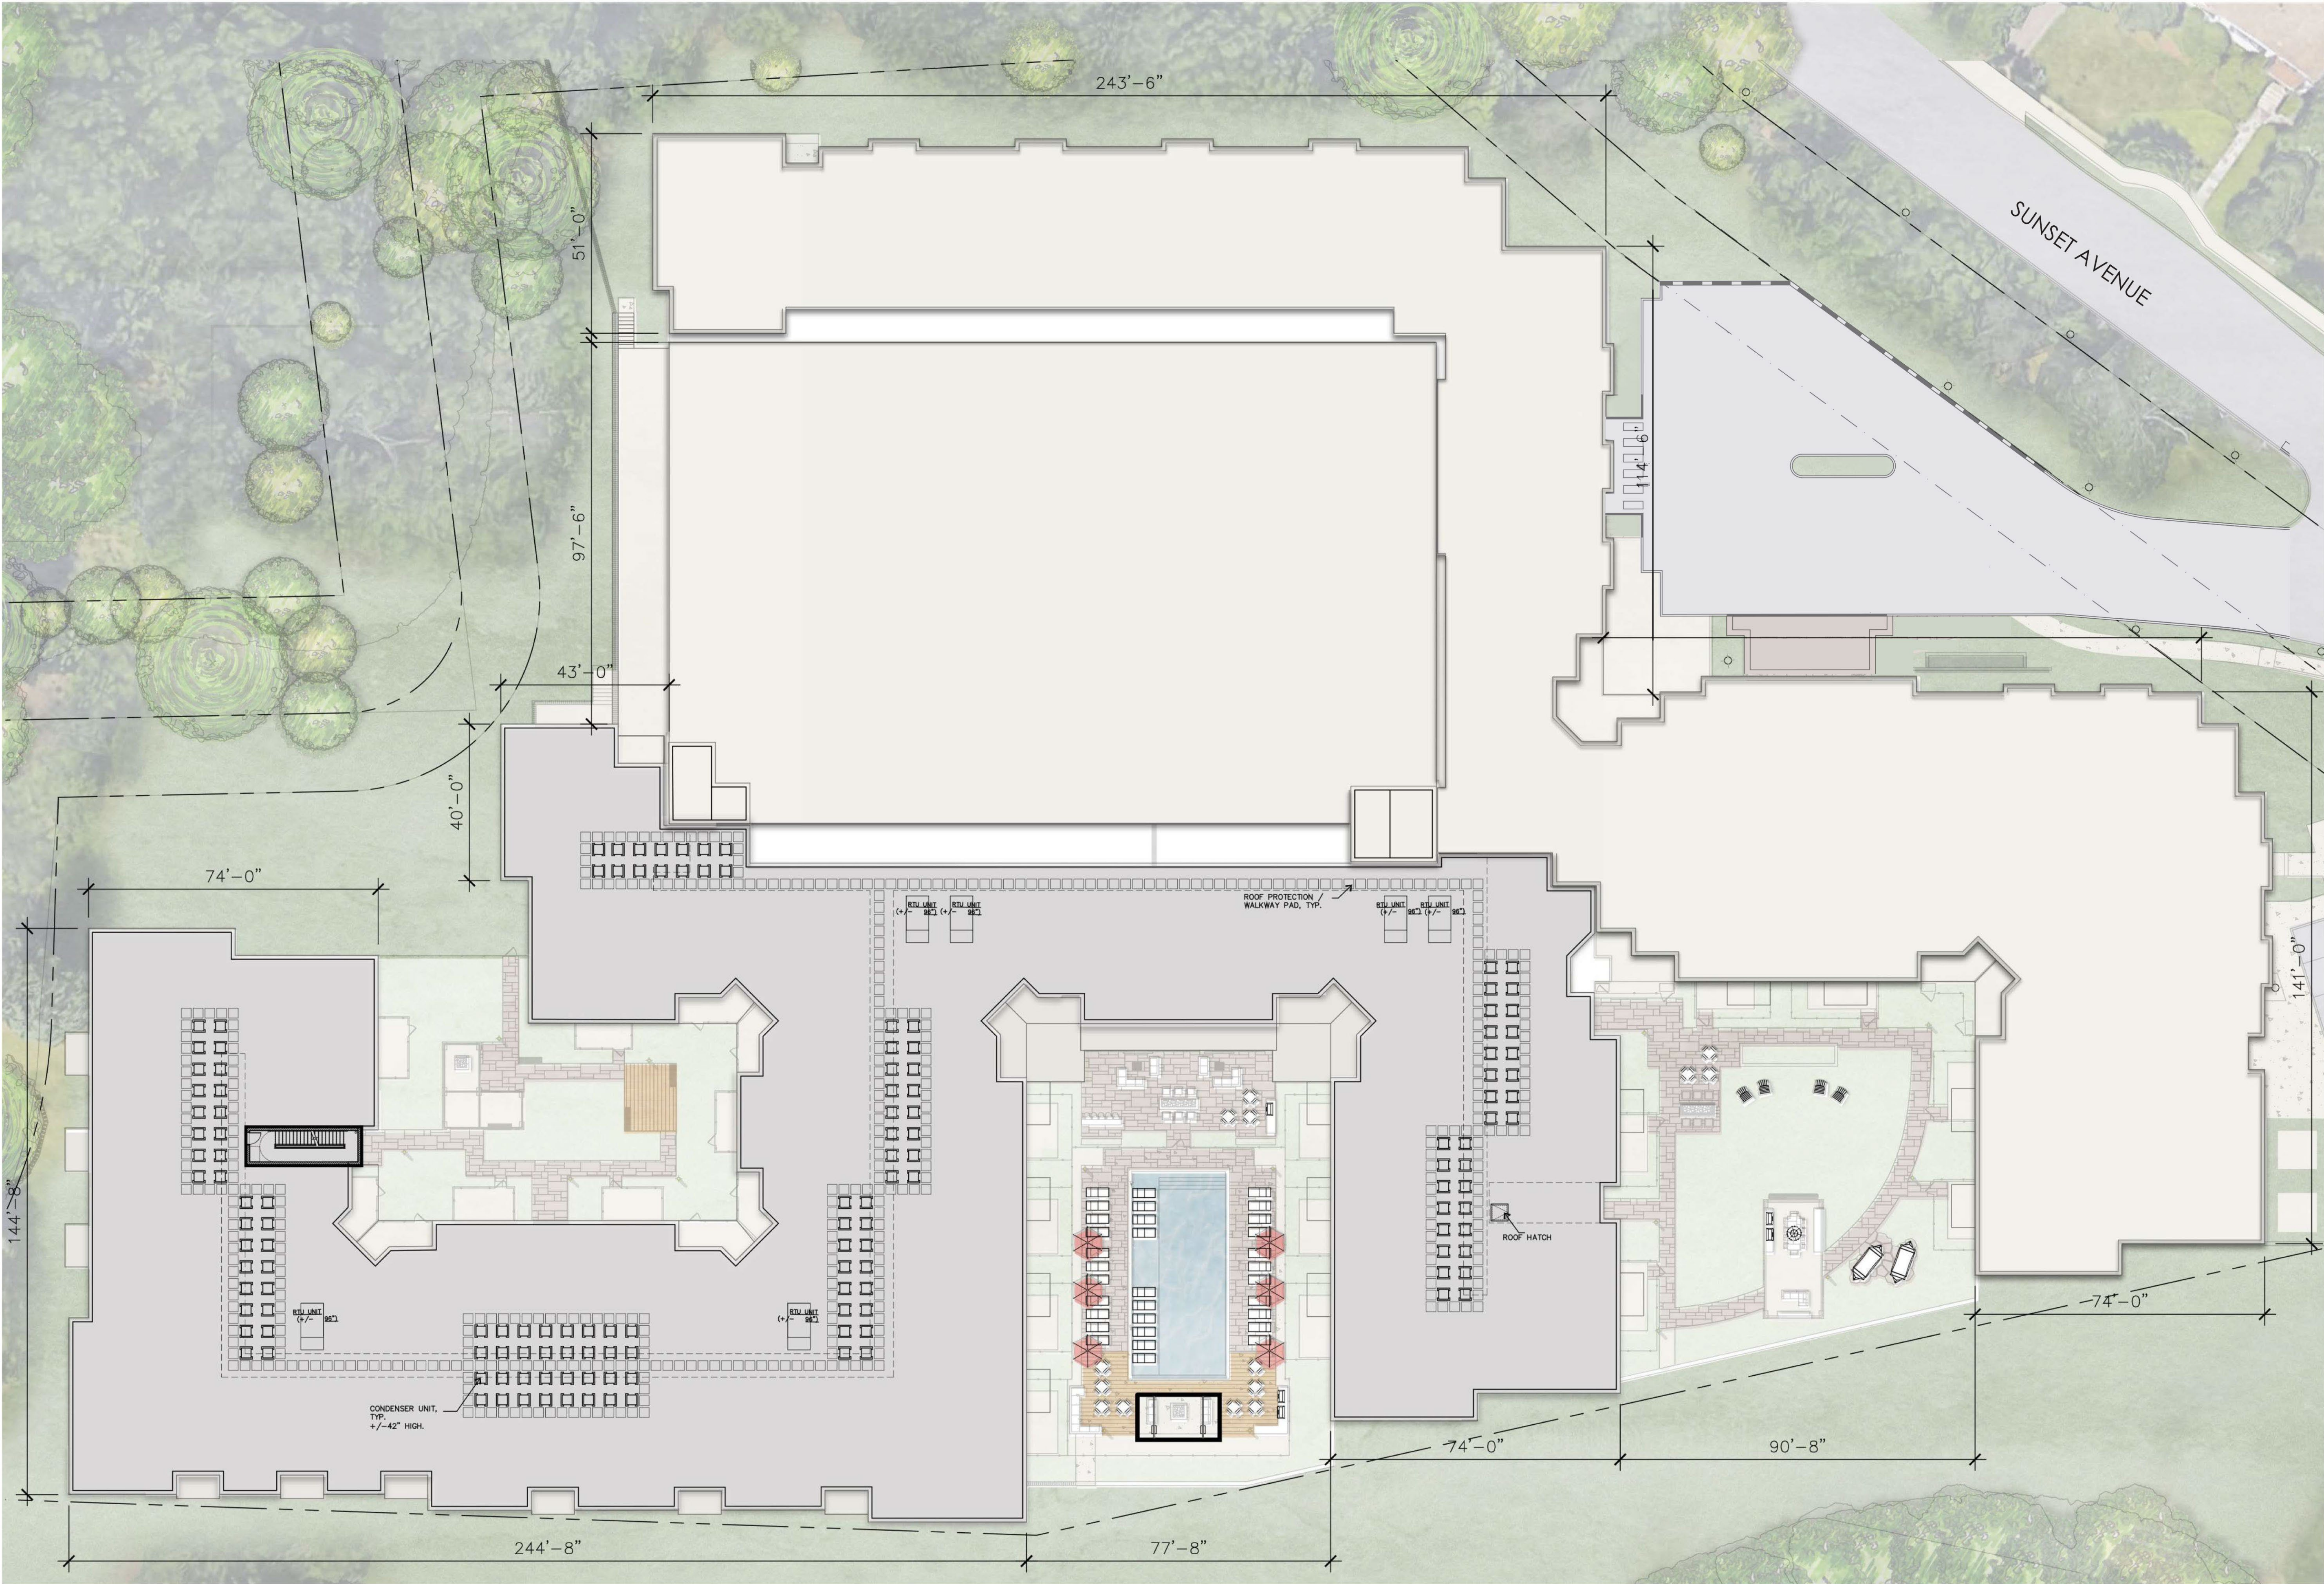

01 SECTION 2- ROOF PLAN
SCALE: 1" = 20'-0"


+608.0

PREPARED BY:
MINNO WASKO
ARCHITECTS AND PLANNERS
80 LAMBERT LANE, SUITE 105, LAMBERTVILLE, NEW JERSEY 08530 MINNOWASKO.COM
TWO GATEWAY CENTER, SUITE 1700, NEWARK, NEW JERSEY 07102


ONE SUNSET AVE
VERONA, NEW JERSEY
BLOCK 303, LOT 4

PREPARED FOR:
VERONA SUNSET URBAN RENEWAL, LLC
1 SUNSET AVENUE
VERONA, NEW JERSEY 07044

ISSUE:	FOR:
DATE:	
11-18-2021	PRELIM & FINAL SITE PLAN
05-12-2022	PRELIM & FINAL SITE PLAN
01-13-2023	PRELIM & FINAL SITE PLAN
05-05-2023	PRELIM & FINAL SITE PLAN

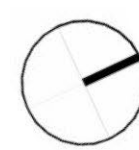


A-10
SECTION 2 ROOF PLANS

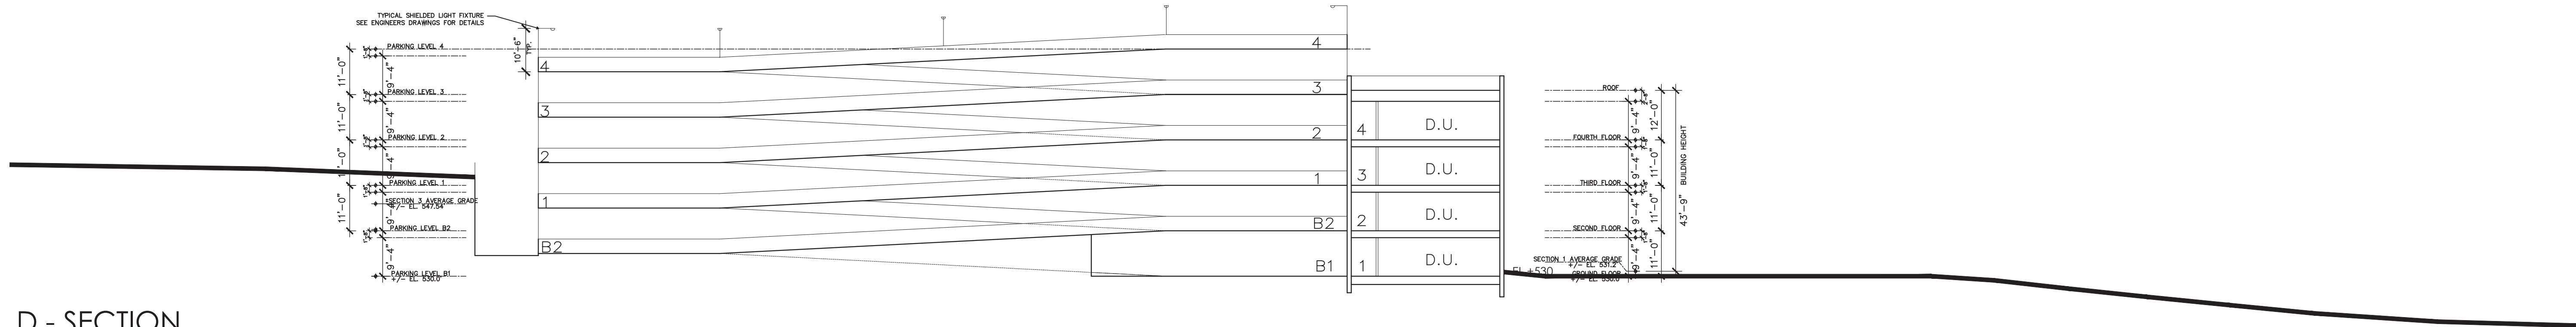


D - SECTION

SCALE: 1:20

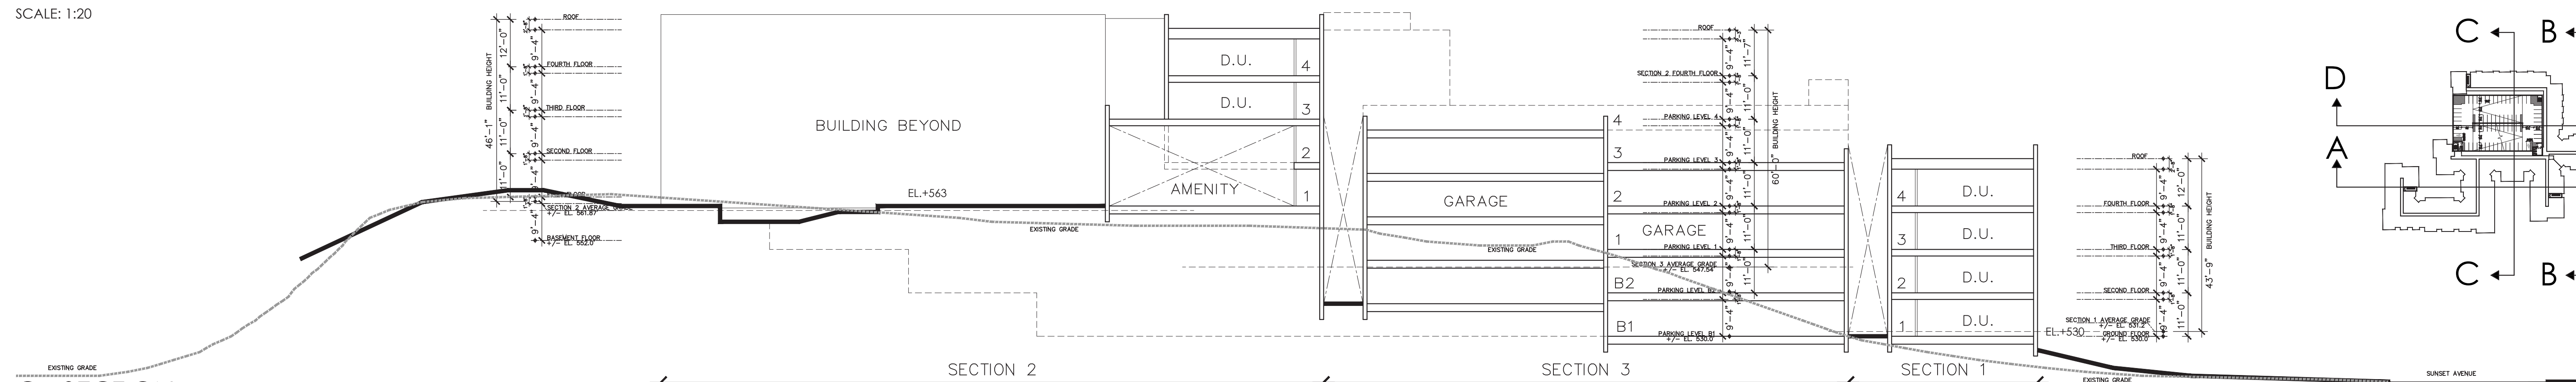


C - SECTION

SCALE: 1:20

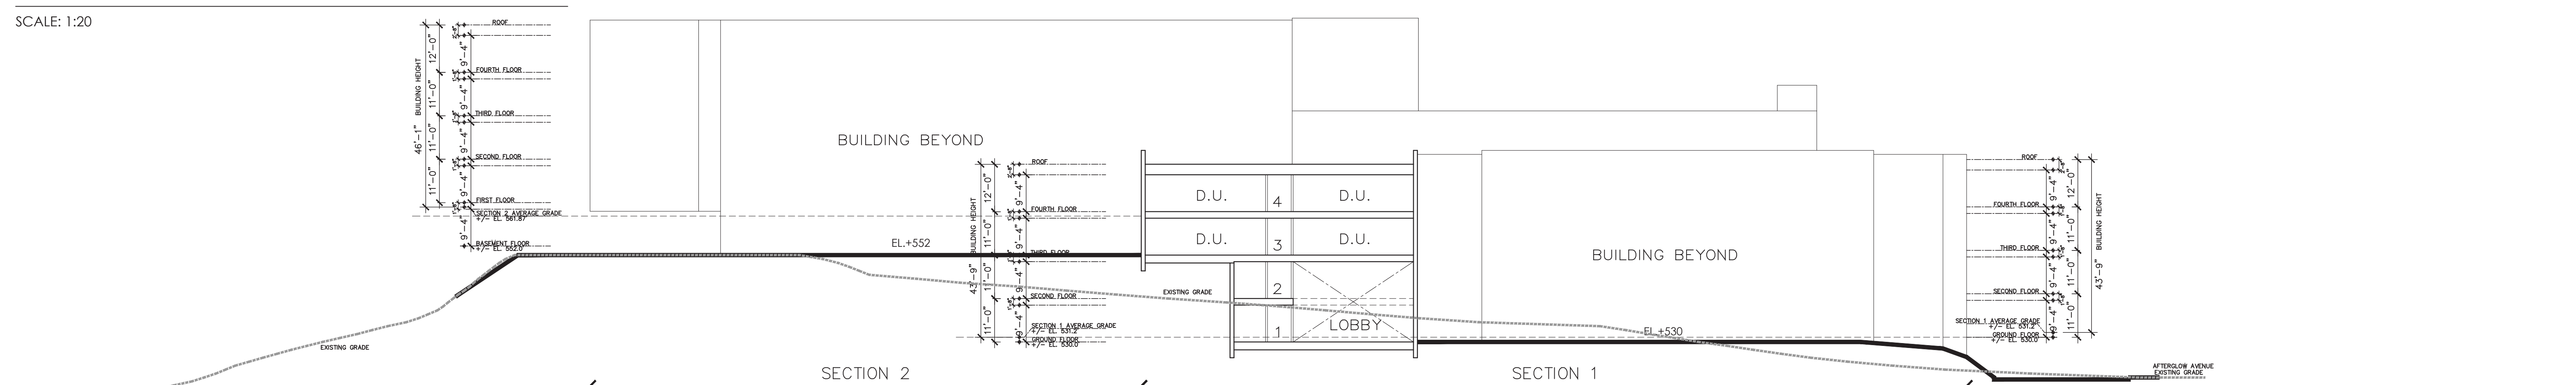


B - SECTION

SCALE: 1:20

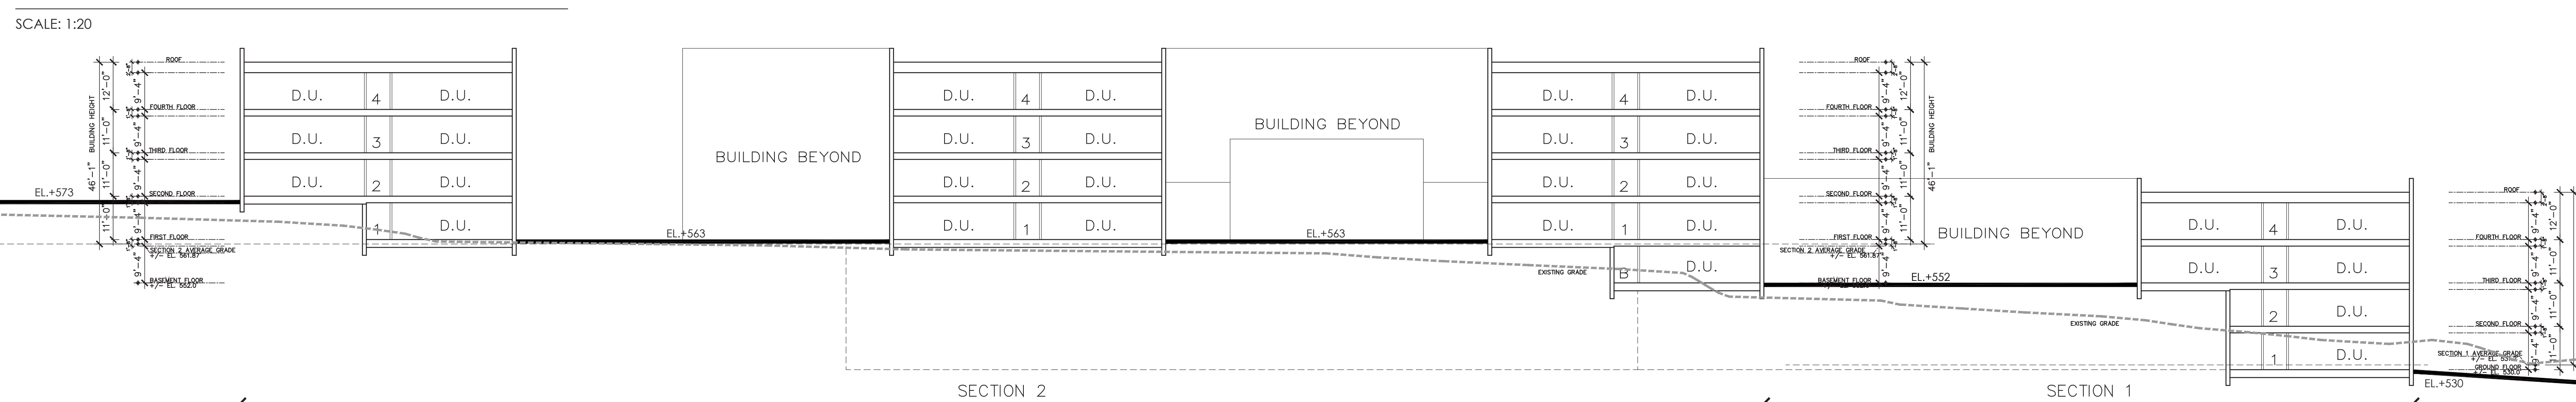


A - SECTION

SCALE: 1:20

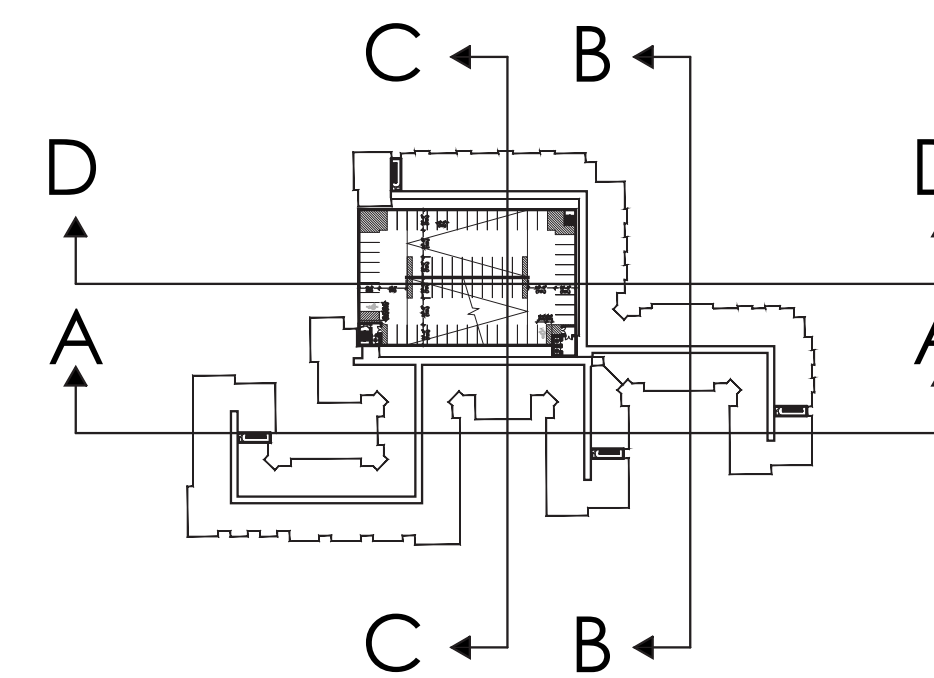




02 NORTH BUILDING ELEVATION
SCALE: 1" = 20'-0"

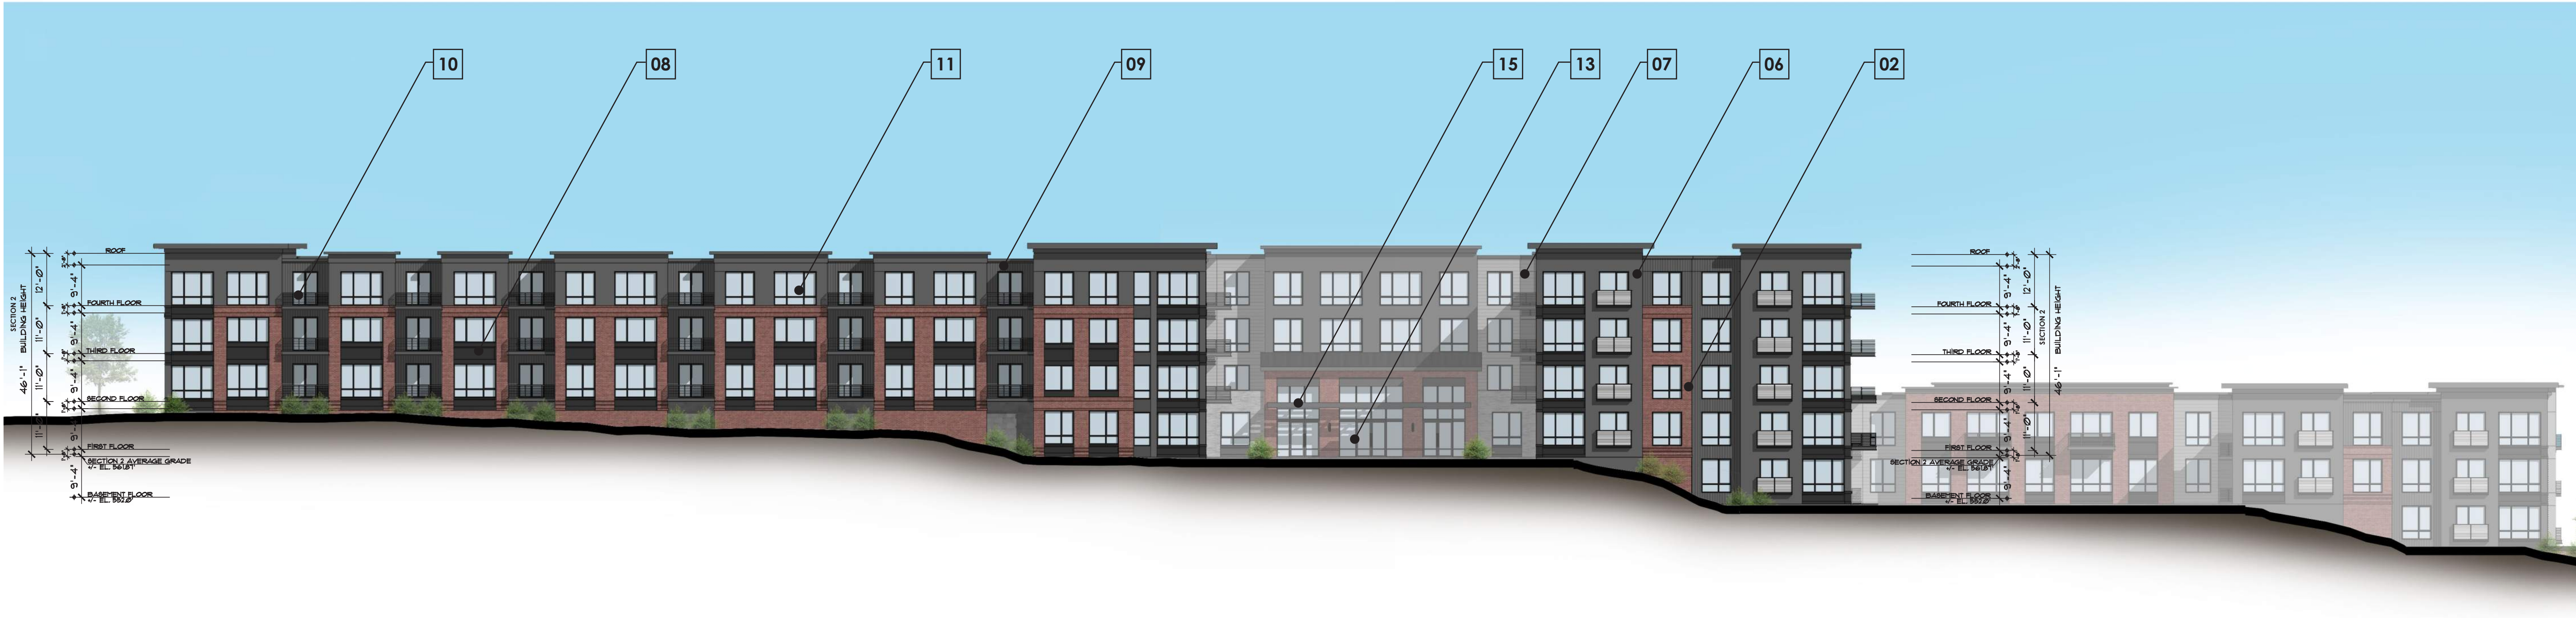

01 SOUTH BUILDING ELEVATION
SCALE: 1" = 20'-0"

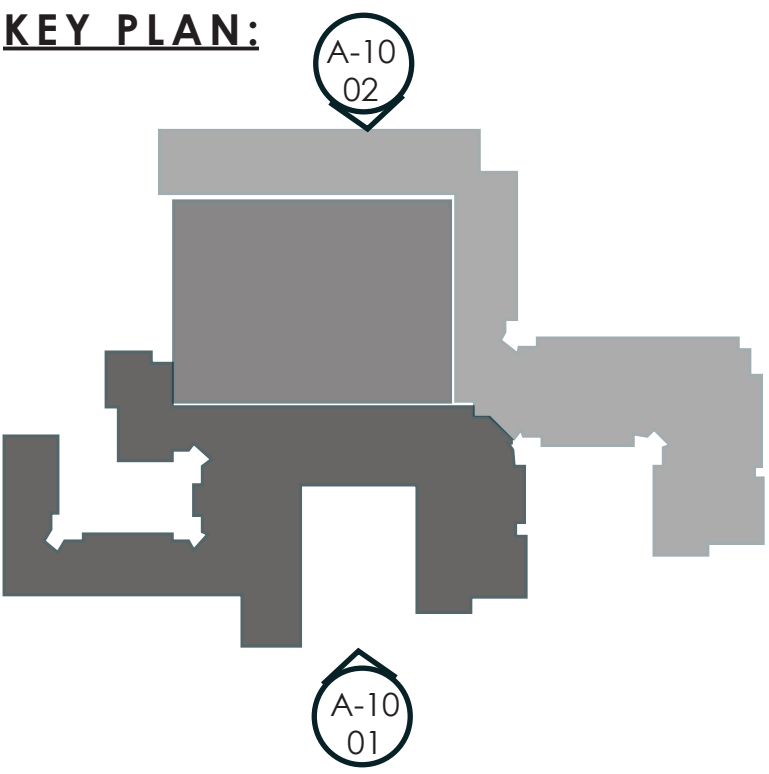

- MATERIALS KEY:
- 01 MASONRY BRICK VENEER A
 - 02 MASONRY BRICK VENEER B
 - 03 MASONRY BRICK VENEER C
 - 04 CAST STONE BASE
 - 05 COMPOSITE FIBER CEMENT LAP SIDING A
 - 06 COMPOSITE FIBER CEMENT LAP SIDING B
 - 07 COMPOSITE FIBER CEMENT LAP SIDING C
 - 08 ARCHITECTURAL METAL PANEL A
 - 09 ARCHITECTURAL METAL PANEL B
 - 10 ARCHITECTURAL METAL RAILING
 - 11 VINYL WINDOWS
 - 12 ARCHITECTURAL GARAGE DOOR
 - 13 ALUMINUM STOREFRONT SYSTEM
 - 14 COMPOSITE WOOD LAP SIDING
 - 15 ARCHITECTURAL METAL CANOPY

NOTES:

PRODUCTS AND MANUFACTURERS LISTED ARE SUBJECT TO CHANGE AND/OR SUBSTITUTED WITH EQUIVALENT AND COMPATIBLE OPTIONS.

LANDSCAPE BY OTHERS AND SHOWN FOR ILLUSTRATIVE PURPOSES ONLY.

SIGNAGE SHOWN FOR ZONING COMPLIANCE AND APPROVAL ONLY. TEXT MAY CHANGE BASED ON FINAL BRANDING OF THE BUILDING.

PARAPET WALLS ARE TO BE MAXIMUM 48".

PREPARED BY:

MINNO WASKO
ARCHITECTS AND PLANNERS
80 LAMBERT LANE, SUITE 105, LAMBERTVILLE, NEW JERSEY 08530
TWO GATEWAY CENTER, SUITE 1700, NEWARK, NEW JERSEY 07102

ONE SUNSET AVE
VERONA, NEW JERSEY
BLOCK 303, LOT 4

PREPARED FOR:


VERONA SUNSET URBAN RENEWAL, LLC
1 SUNSET AVENUE
VERONA, NEW JERSEY 07044

ISSUE:	
DATE:	FOR:
11-18-2021	PRELIM & FINAL SITE PLAN
05-12-2022	PRELIM & FINAL SITE PLAN
01-13-2023	PRELIM & FINAL SITE PLAN
05-05-2023	PRELIM & FINAL SITE PLAN

A-12
BUILDING ELEVATIONS




02 EAST BUILDING ELEVATION
SCALE: 1" = 20'-0"

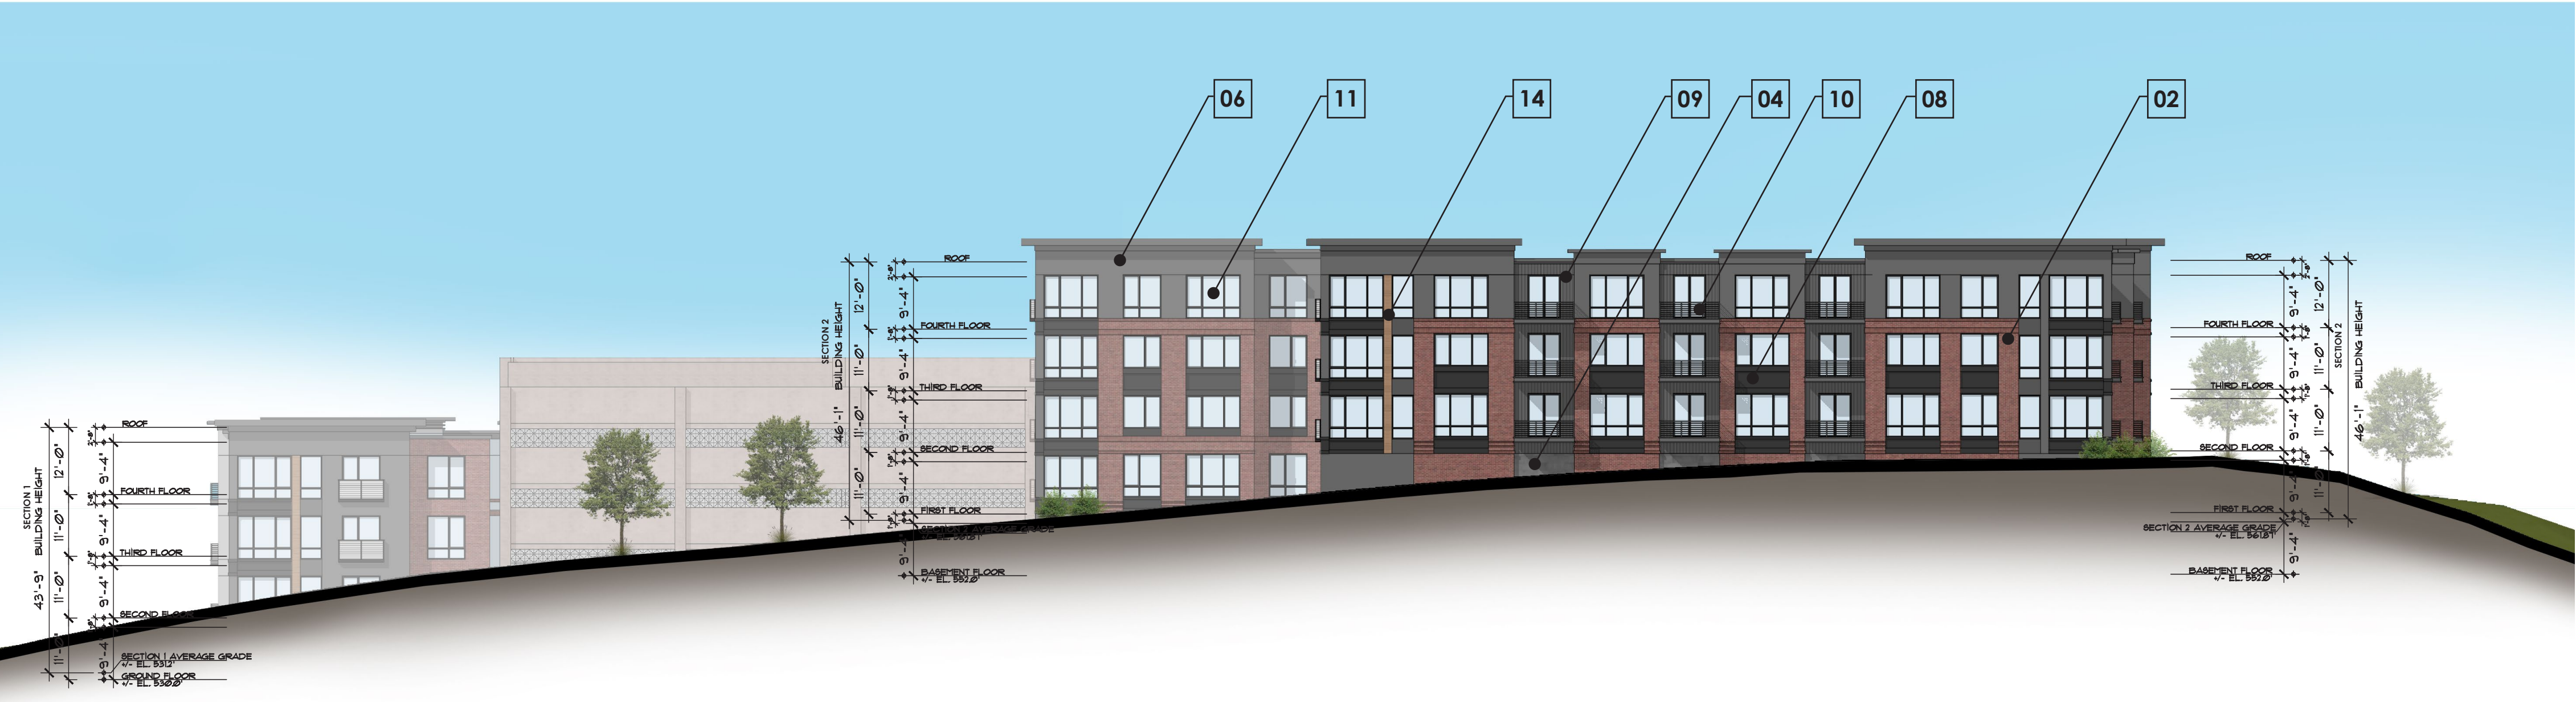

01 WEST BUILDING ELEVATION
SCALE: 1" = 20'-0"

KEY PLAN:

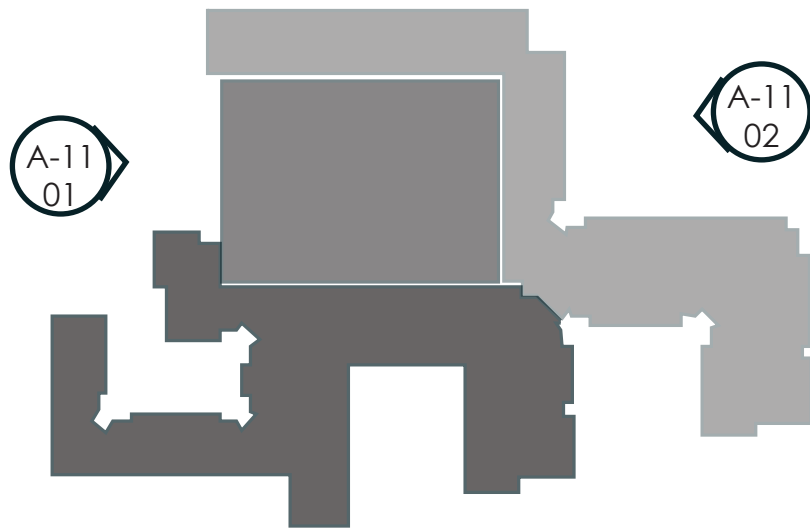

MATERIALS KEY:

- 01 MASONRY BRICK VENEER A
- 02 MASONRY BRICK VENEER B
- 03 MASONRY BRICK VENEER C
- 04 CAST STONE BASE
- 05 COMPOSITE FIBER CEMENT LAP SIDING A
- 06 COMPOSITE FIBER CEMENT LAP SIDING B
- 07 COMPOSITE FIBER CEMENT LAP SIDING C
- 08 ARCHITECTURAL METAL PANEL A
- 09 ARCHITECTURAL METAL PANEL B
- 10 ARCHITECTURAL METAL RAILING
- 11 VINYL WINDOWS
- 12 ARCHITECTURAL GARAGE DOOR
- 13 ALUMINUM STOREFRONT SYSTEM
- 14 COMPOSITE WOOD LAP SIDING
- 15 ARCHITECTURAL METAL CANOPY

NOTES:

PRODUCTS AND MANUFACTURERS LISTED ARE SUBJECT TO CHANGE AND/OR SUBSTITUTED WITH EQUIVALENT AND COMPATIBLE OPTIONS.

LANDSCAPE BY OTHERS AND SHOWN FOR ILLUSTRATIVE PURPOSES ONLY.

SIGNAGE SHOWN FOR ZONING COMPLIANCE AND APPROVAL ONLY. TEXT MAY CHANGE BASED ON FINAL BRANDING OF THE BUILDING.

PARAPET WALLS ARE TO BE MAXIMUM 48".


PREPARED BY:
MINNO WASKO
ARCHITECTS AND PLANNERS
80 LAMBERT LANE, SUITE 105, LAMBERTVILLE, NEW JERSEY 08530
TWO GATEWAY CENTER, SUITE 1700, NEWARK, NEW JERSEY 07102
MINNOWASKO.COM

ONE SUNSET AVE
VERONA, NEW JERSEY
BLOCK 303, LOT 4

PREPARED FOR:
VERONA SUNSET URBAN RENEWAL, LLC
1 SUNSET AVENUE
VERONA, NEW JERSEY 07044

ISSUE:	
DATE:	FOR:
11-18-2021	PRELIM & FINAL SITE PLAN
05-12-2022	PRELIM & FINAL SITE PLAN
01-13-2023	PRELIM & FINAL SITE PLAN
05-05-2023	PRELIM & FINAL SITE PLAN

A-13
BUILDING ELEVATIONS

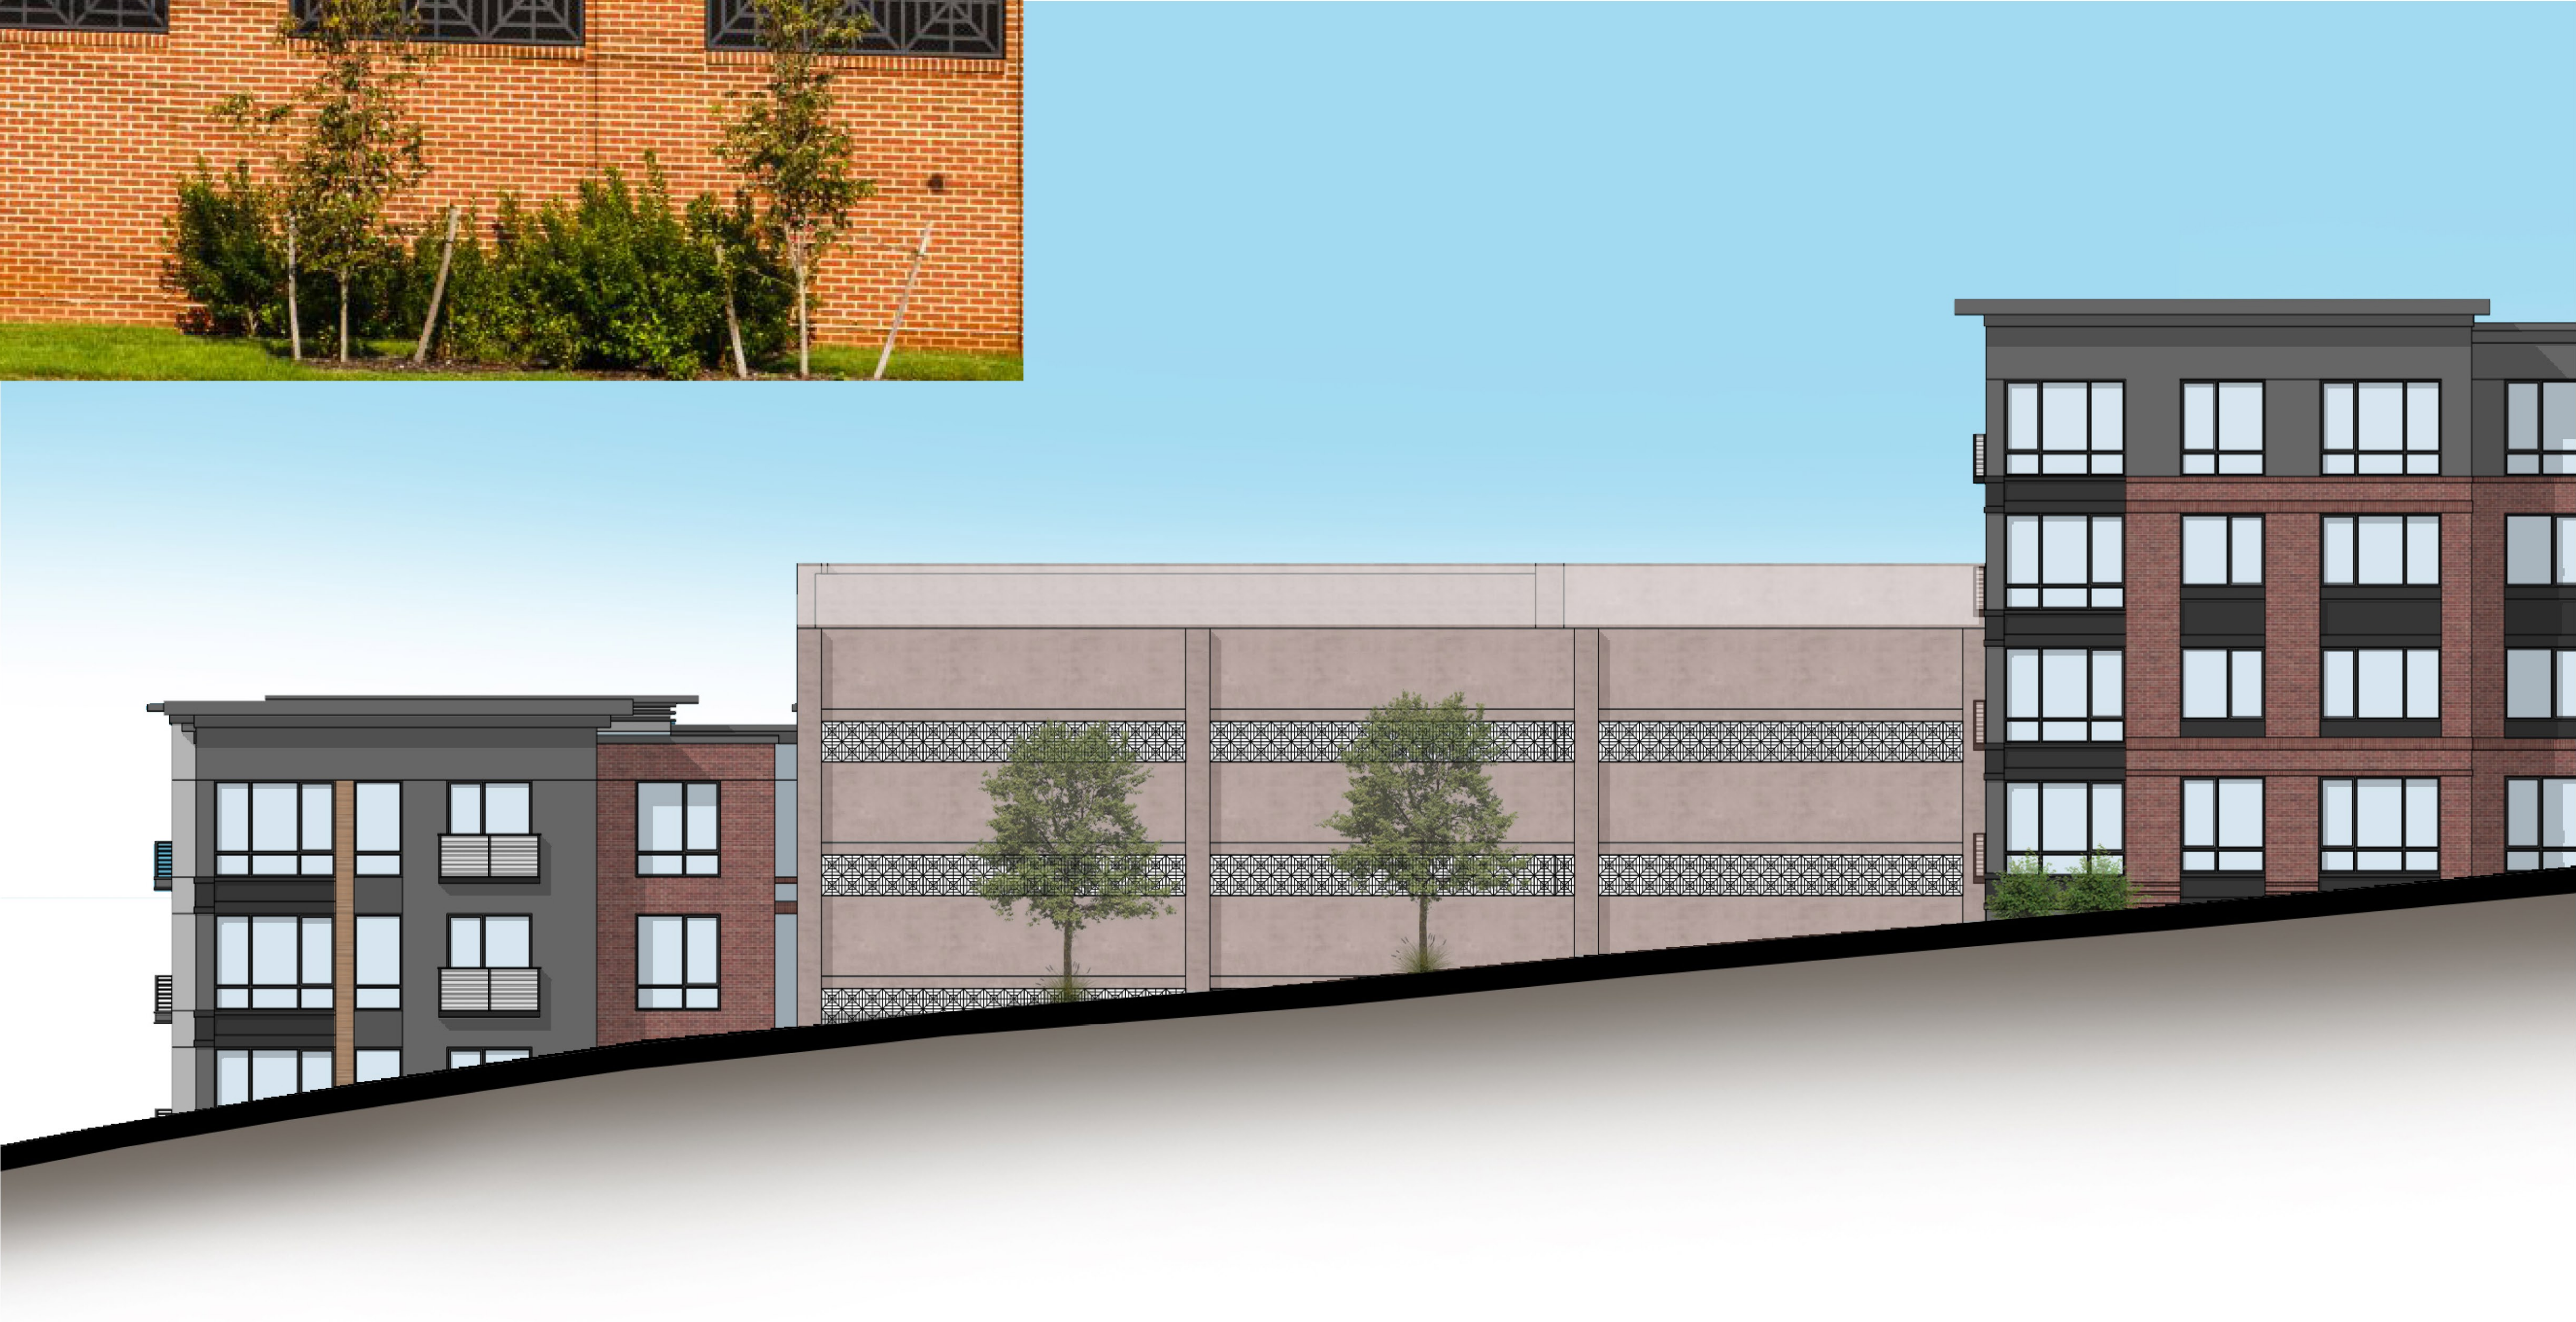

01 PARTIAL WEST BUILDING ELEVATION

KEY PLAN:



MATERIALS KEY:

- 01 MASONRY BRICK VENEER A
- 02 MASONRY BRICK VENEER B
- 03 MASONRY BRICK VENEER C
- 04 CAST STONE BASE
- 05 COMPOSITE FIBER CEMENT LAP SIDING A
- 06 COMPOSITE FIBER CEMENT LAP SIDING B
- 07 COMPOSITE FIBER CEMENT LAP SIDING C
- 08 ARCHITECTURAL METAL PANEL A
- 09 ARCHITECTURAL METAL PANEL B
- 10 ARCHITECTURAL METAL RAILING
- 11 VINYL WINDOWS
- 12 ARCHITECTURAL GARAGE DOOR
- 13 ALUMINUM STOREFRONT SYSTEM
- 14 COMPOSITE WOOD LAP SIDING
- 15 ARCHITECTURAL METAL CANOPY

NOTES:

PRODUCTS AND MANUFACTURERS LISTED ARE SUBJECT TO CHANGE AND/OR SUBSTITUTED WITH EQUIVALENT AND COMPATIBLE OPTIONS.

LANDSCAPE BY OTHERS AND SHOWN FOR ILLUSTRATIVE PURPOSES ONLY.

SIGNAGE SHOWN FOR ZONING COMPLIANCE AND APPROVAL ONLY. TEXT MAY CHANGE BASED ON FINAL BRANDING OF THE BUILDING.

PARAPET WALLS ARE TO BE MAXIMUM 48".

PREPARED BY:

MINNO WASKO
ARCHITECTS AND PLANNERS
80 LAMBERT LANE, SUITE 105, LAMBERTVILLE, NEW JERSEY 08530
TWO GATEWAY CENTER, SUITE 1700, NEWARK, NEW JERSEY 07102


ONE SUNSET AVE
VERONA, NEW JERSEY
BLOCK 303, LOT 4

PREPARED FOR:


VERONA SUNSET URBAN RENEWAL, LLC
1 SUNSET AVENUE
VERONA, NEW JERSEY 07044

ISSUE:	
DATE:	FOR:
11-18-2021	PRELIM & FINAL SITE PLAN
05-12-2022	PRELIM & FINAL SITE PLAN
01-13-2023	PRELIM & FINAL SITE PLAN
05-05-2023	PRELIM & FINAL SITE PLAN


A-14
BUILDING ELEVATIONS

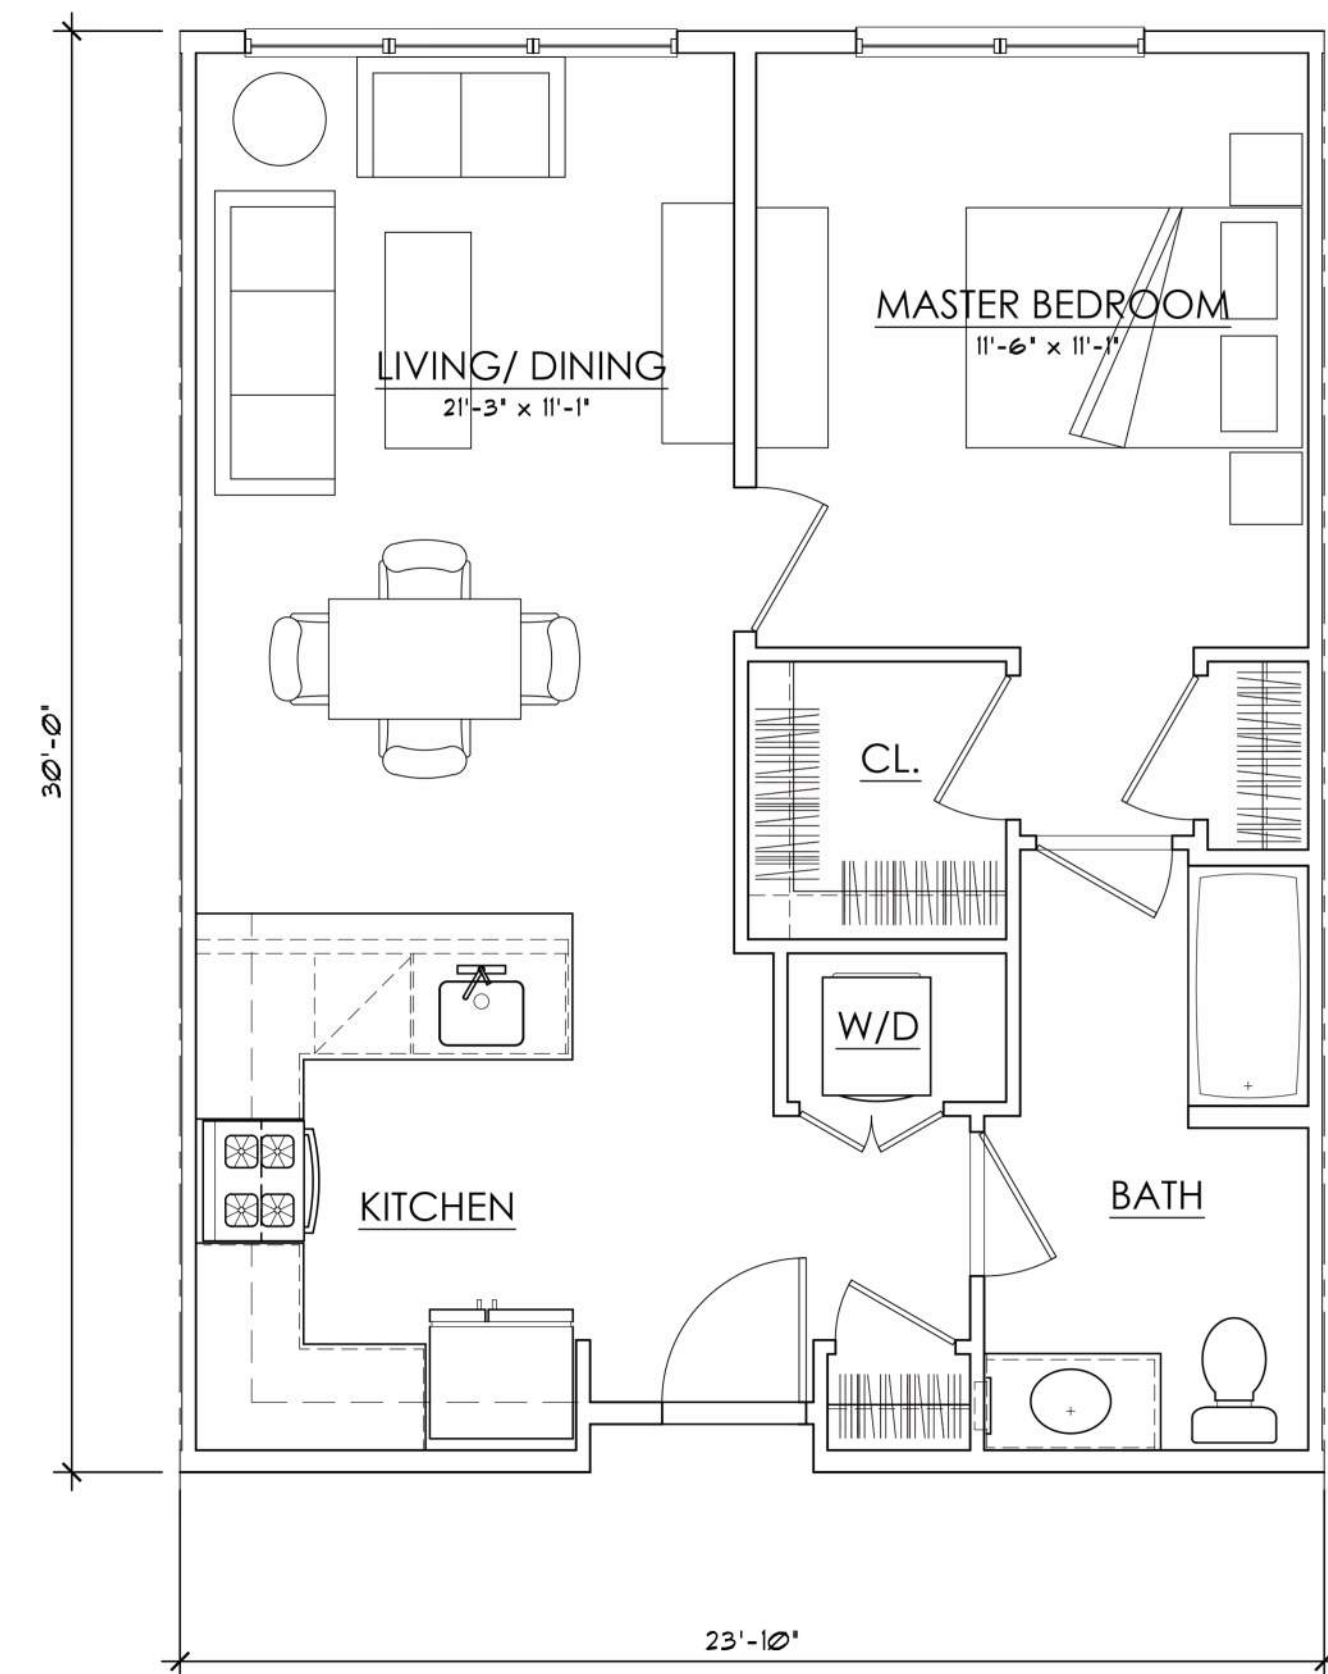


02 TYPICAL ONE BEDROOM UNIT
SCALE: 1/4" = 1'-0"

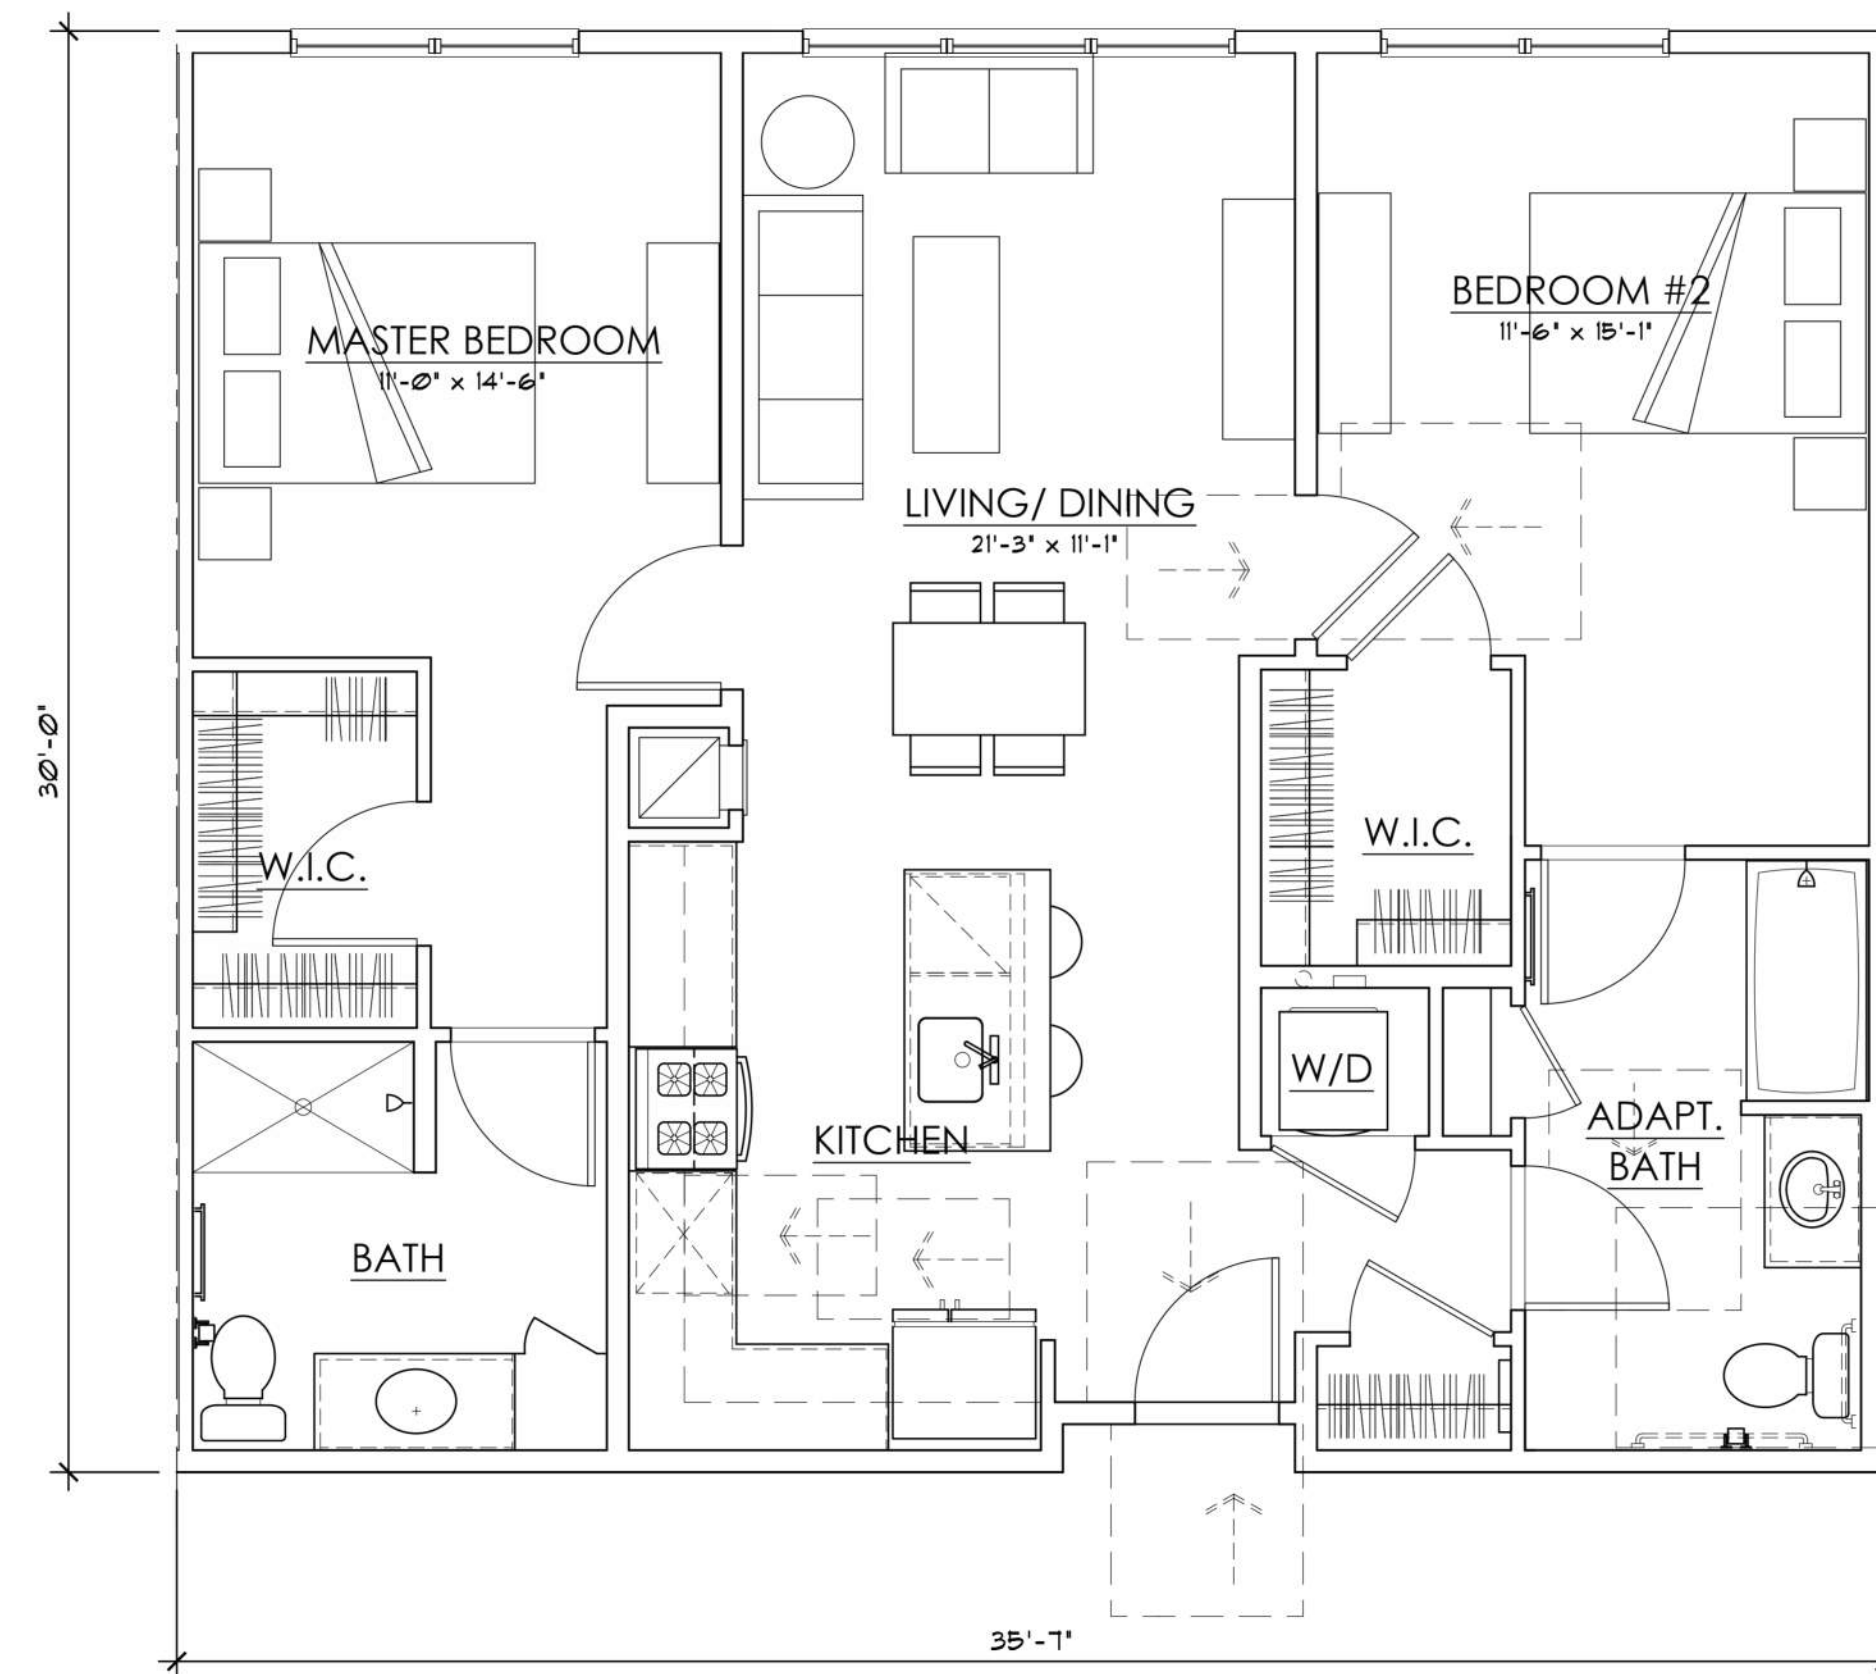

03 TYPICAL TWO BEDROOM UNIT
SCALE: 1/4" = 1'-0"

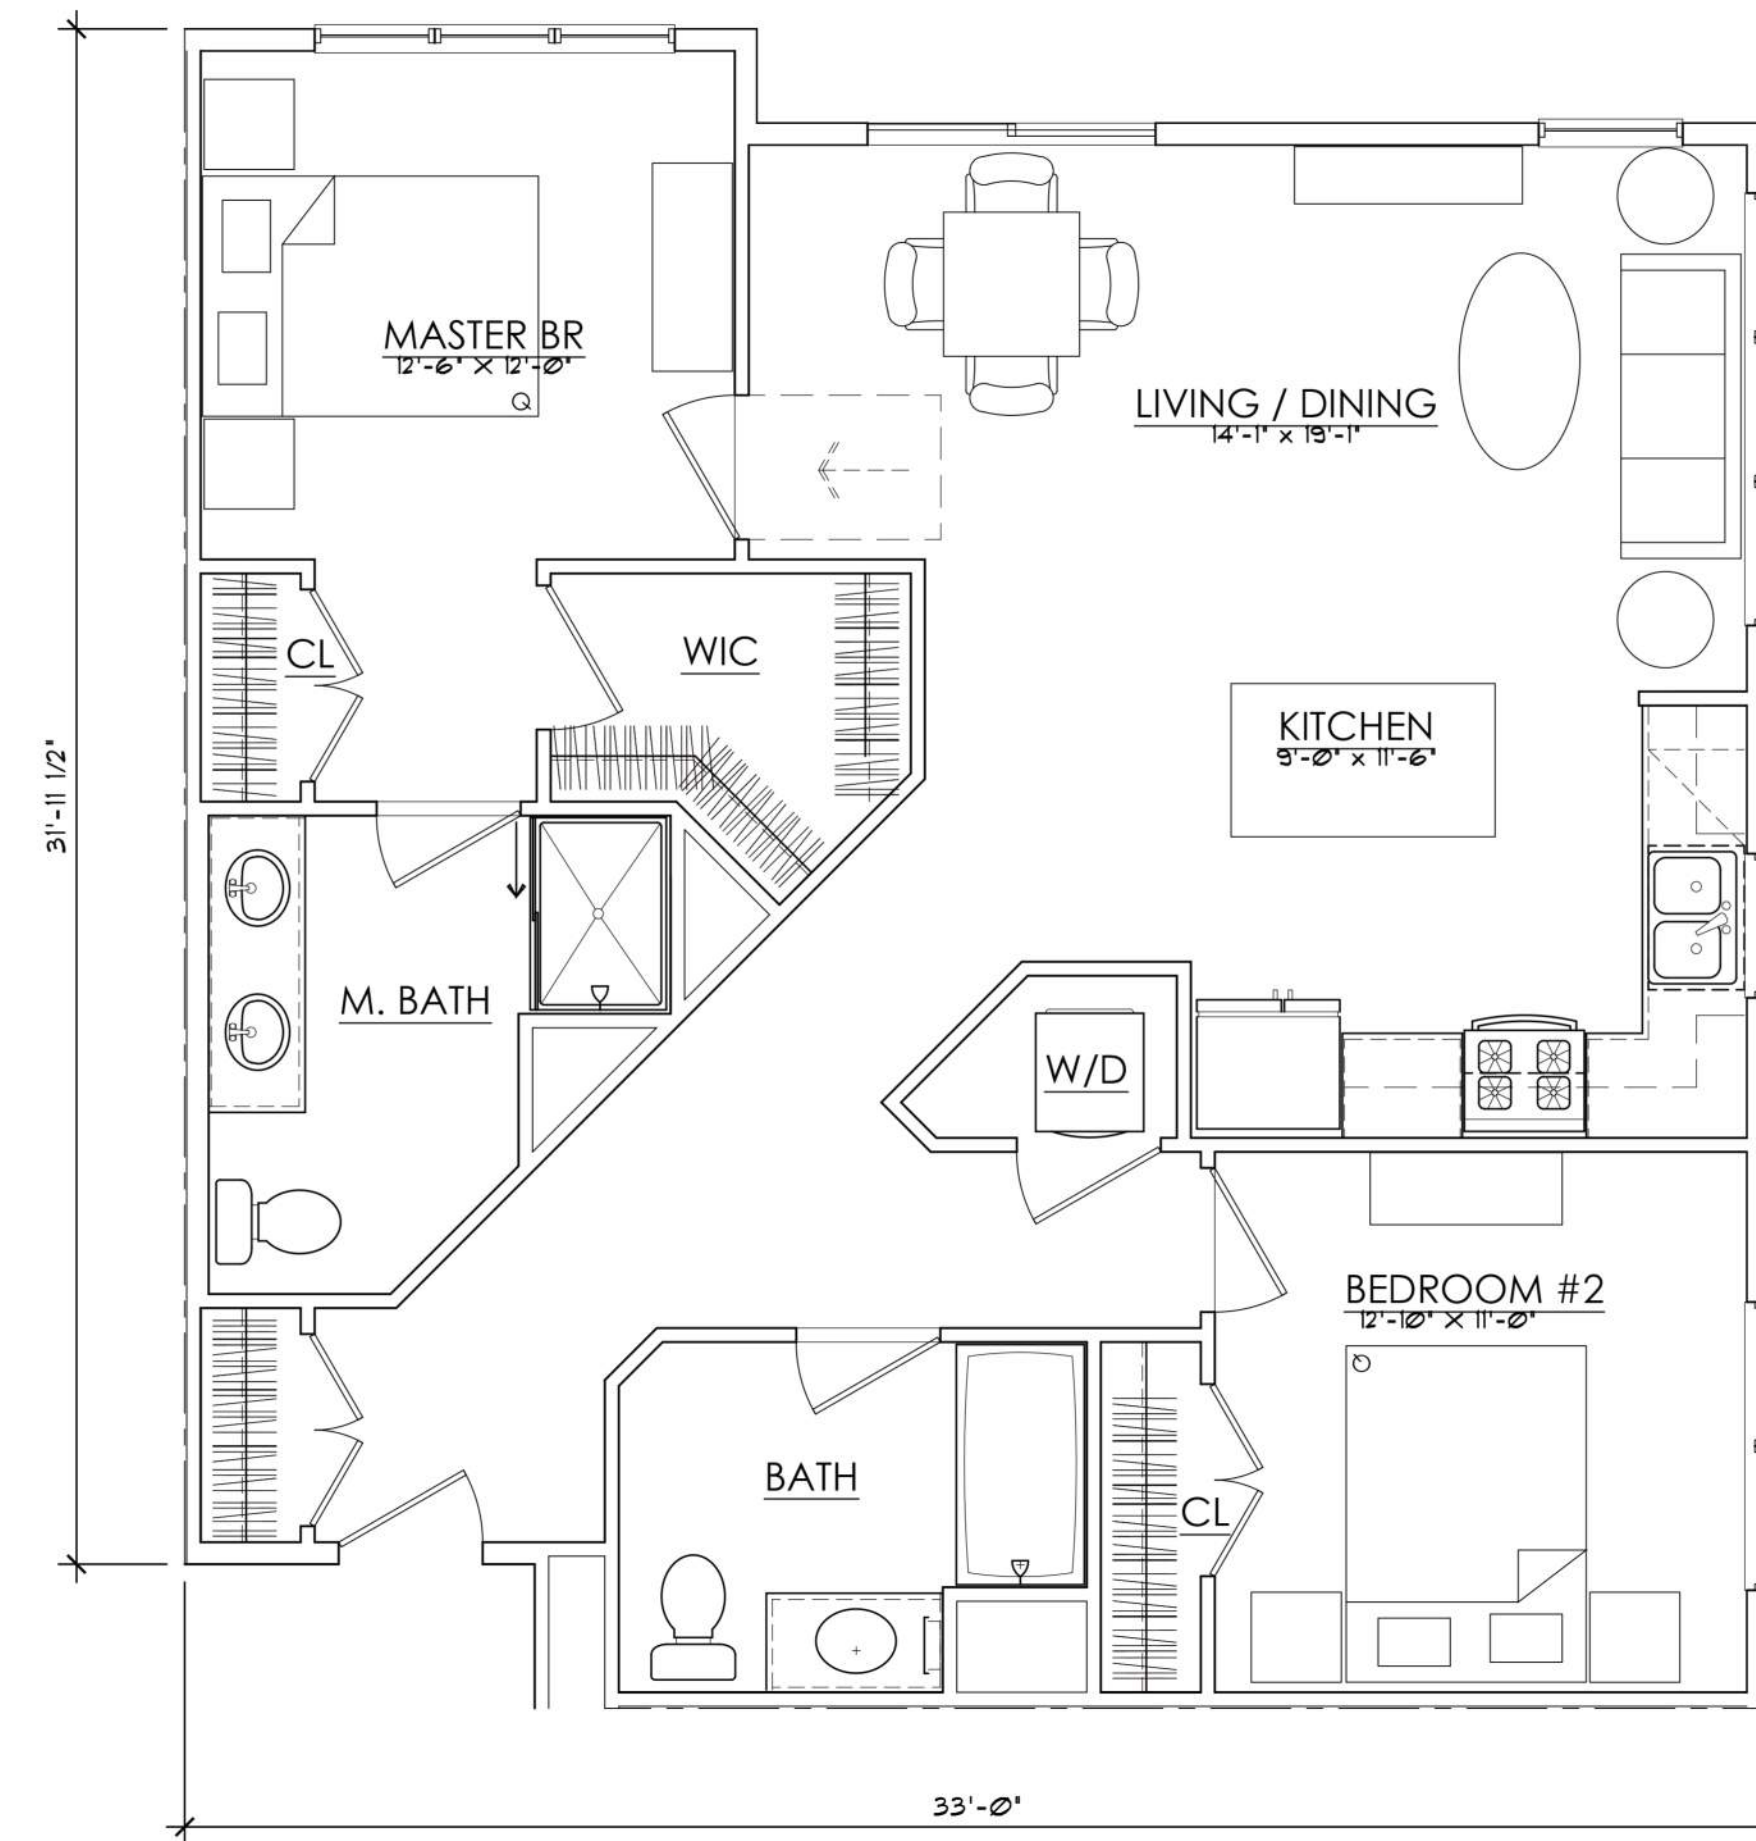

04 TYPICAL TWO BEDROOM CORNER UNIT
SCALE: 1/4" = 1'-0"

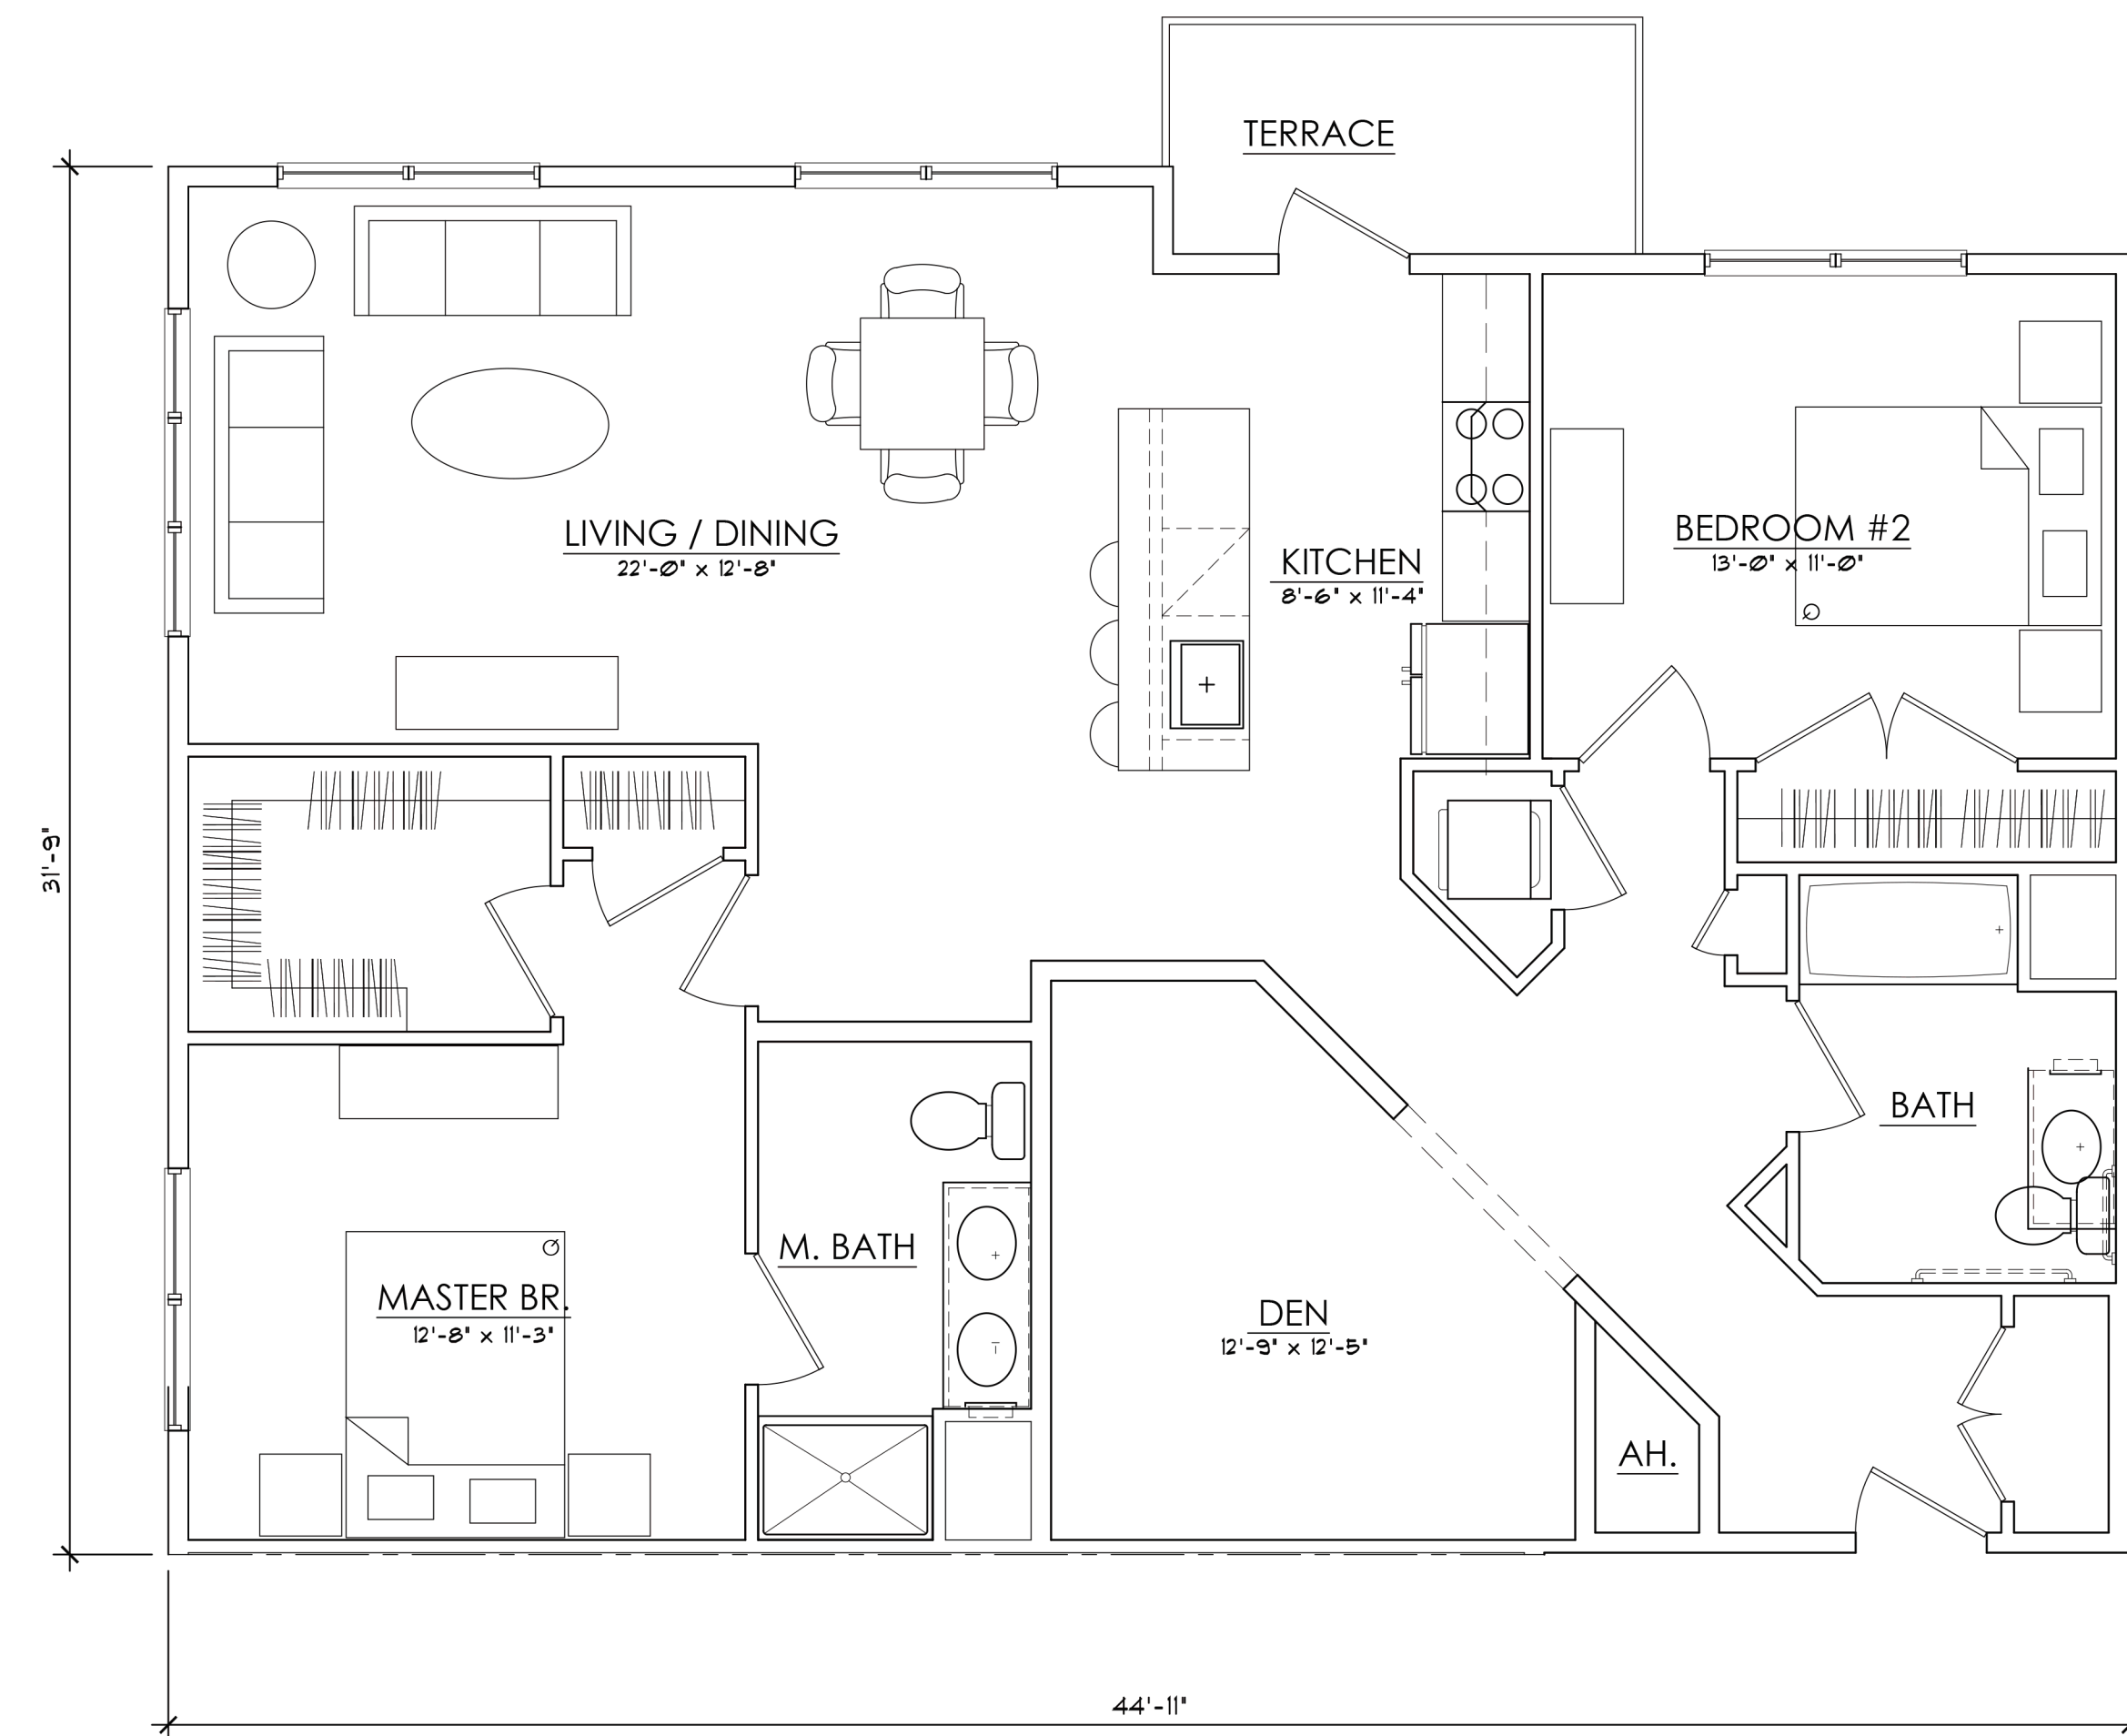


01 TYPICAL TWO BEDROOM UNIT + DEN
SCALE: 1/4" = 1'-0"

PROPOSED SIGNAGE

- (1) DIRECTORY SIGN - MAX 4 SF (0'-8" X 6'-0")
- (1) MONUMENT SIGN
- (2) SIGNS TOTAL



05 DIRECTORY SIGN
SCALE: 1/4" = 1'-0"

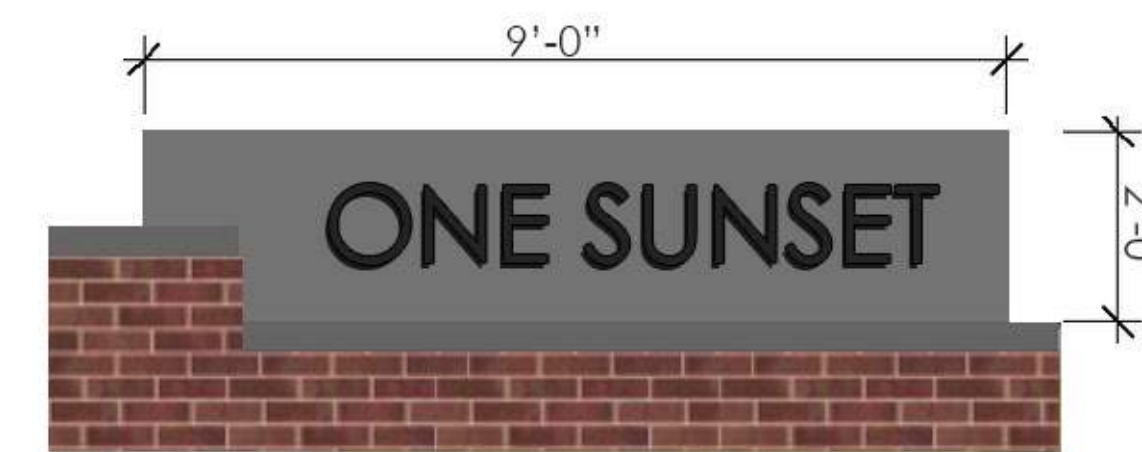

06 MONUMENT SIGN
SCALE: 1/2" = 1'-0"


PREPARED BY:
MINNO WASKO
ARCHITECTS AND PLANNERS
80 LAMBERT LANE, SUITE 105, LAMBERTVILLE, NEW JERSEY 08530
TWO GATEWAY CENTER, SUITE 1700, NEWARK, NEW JERSEY 07102
MINNOWASKO.COM

ONE SUNSET AVE
VERONA, NEW JERSEY
BLOCK 303, LOT 4

PREPARED FOR:
VERONA SUNSET URBAN RENEWAL, LLC
1 SUNSET AVENUE
VERONA, NEW JERSEY 07044


ISSUE:	FOR:
DATE:	
11-18-2021	PRELIM & FINAL SITE PLAN
05-12-2022	PRELIM & FINAL SITE PLAN
01-13-2023	PRELIM & FINAL SITE PLAN
05-05-2023	PRELIM & FINAL SITE PLAN

A-15
TYPICAL UNIT PLANS/
SIGNAGE

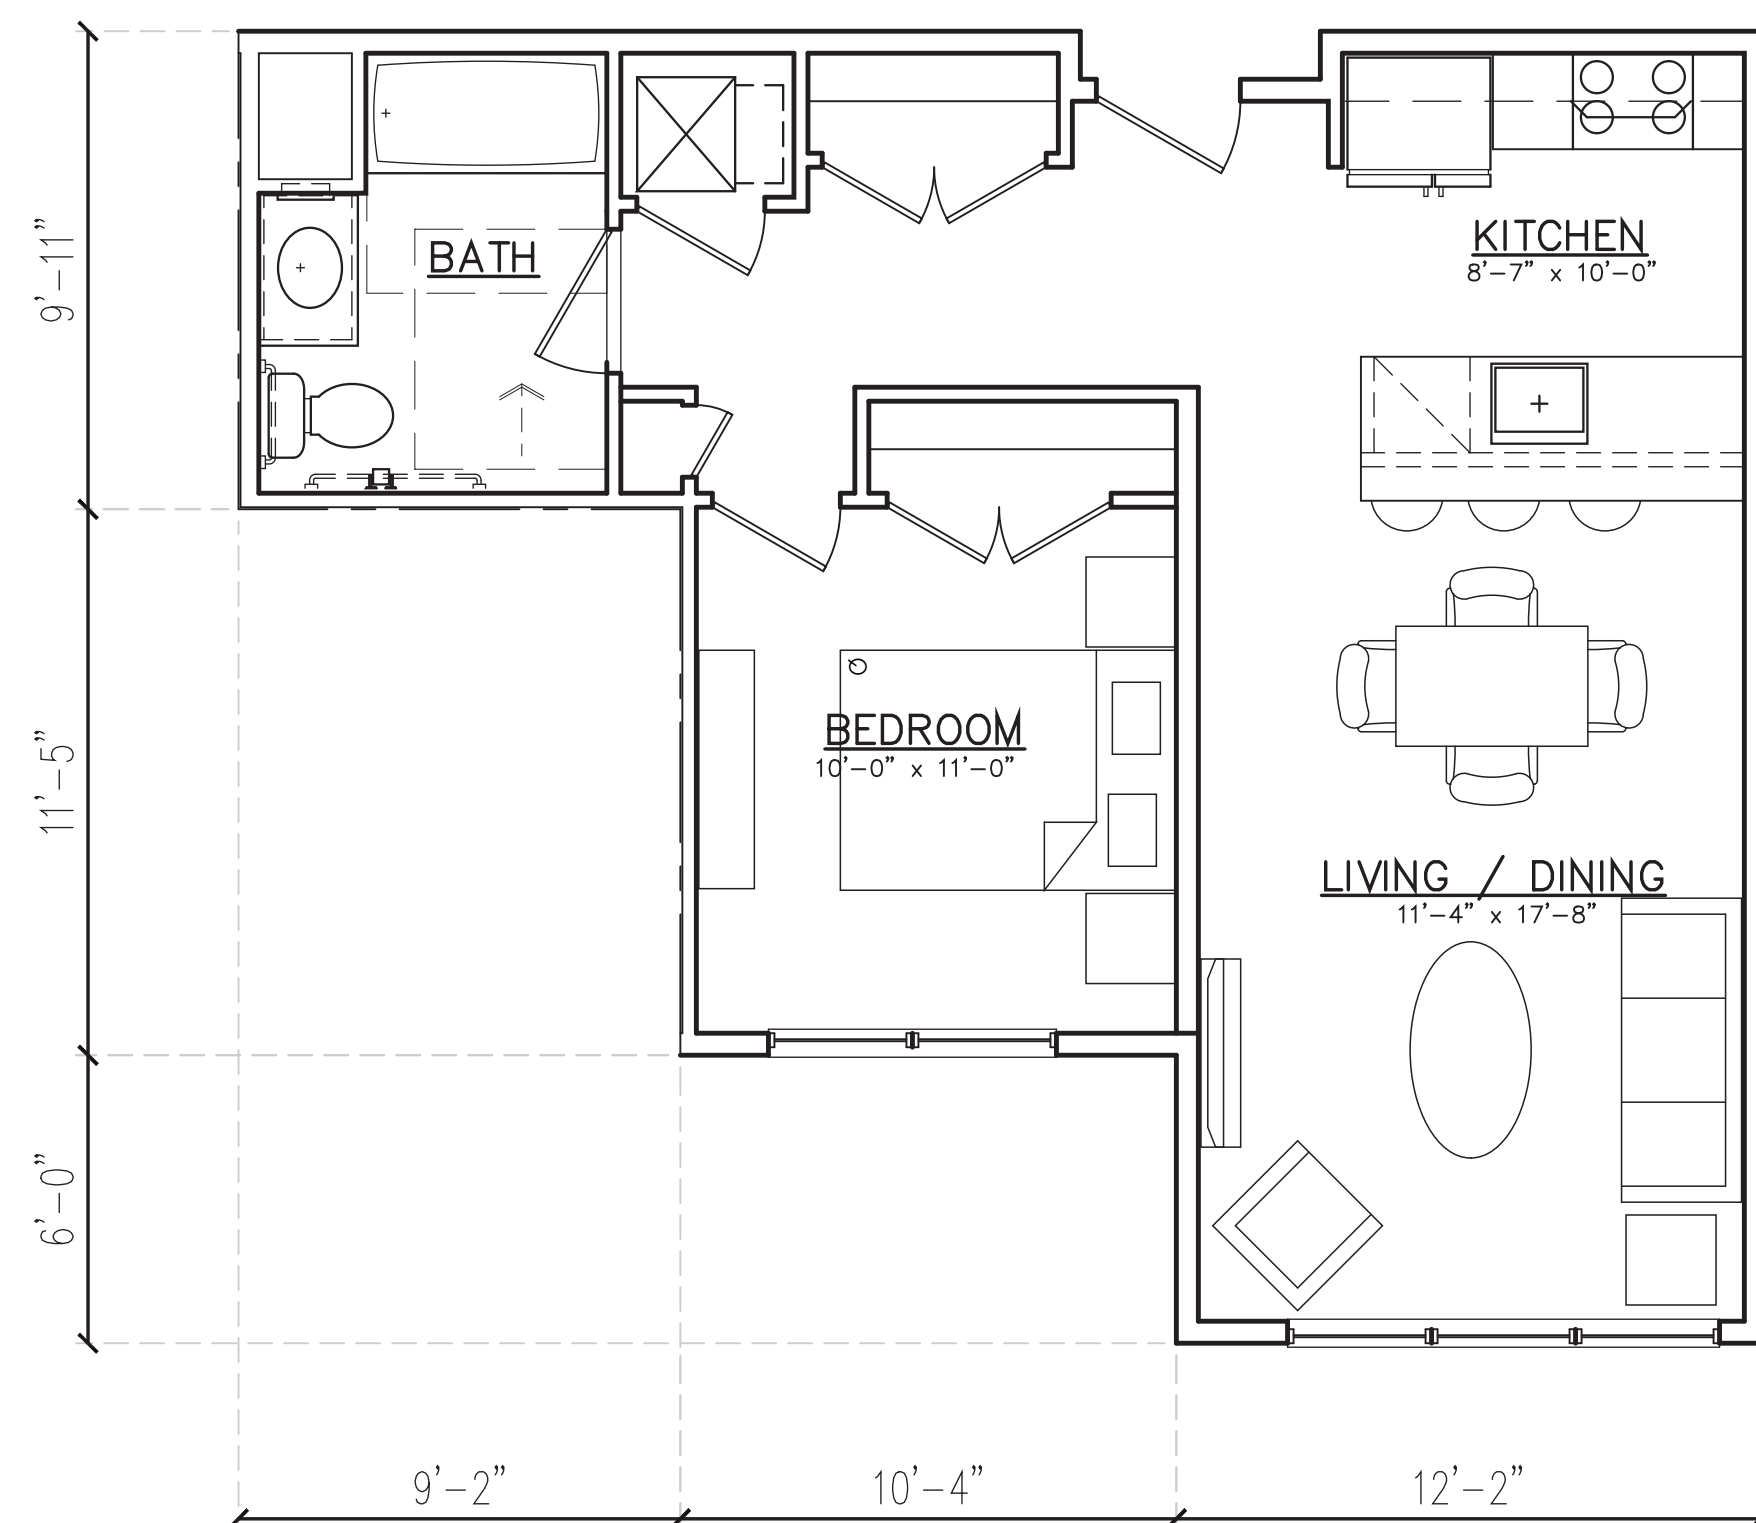


ONE BEDROOM AFFORDABLE UNIT (640 S.F.)

SCALE: 1/4"=1'-0"

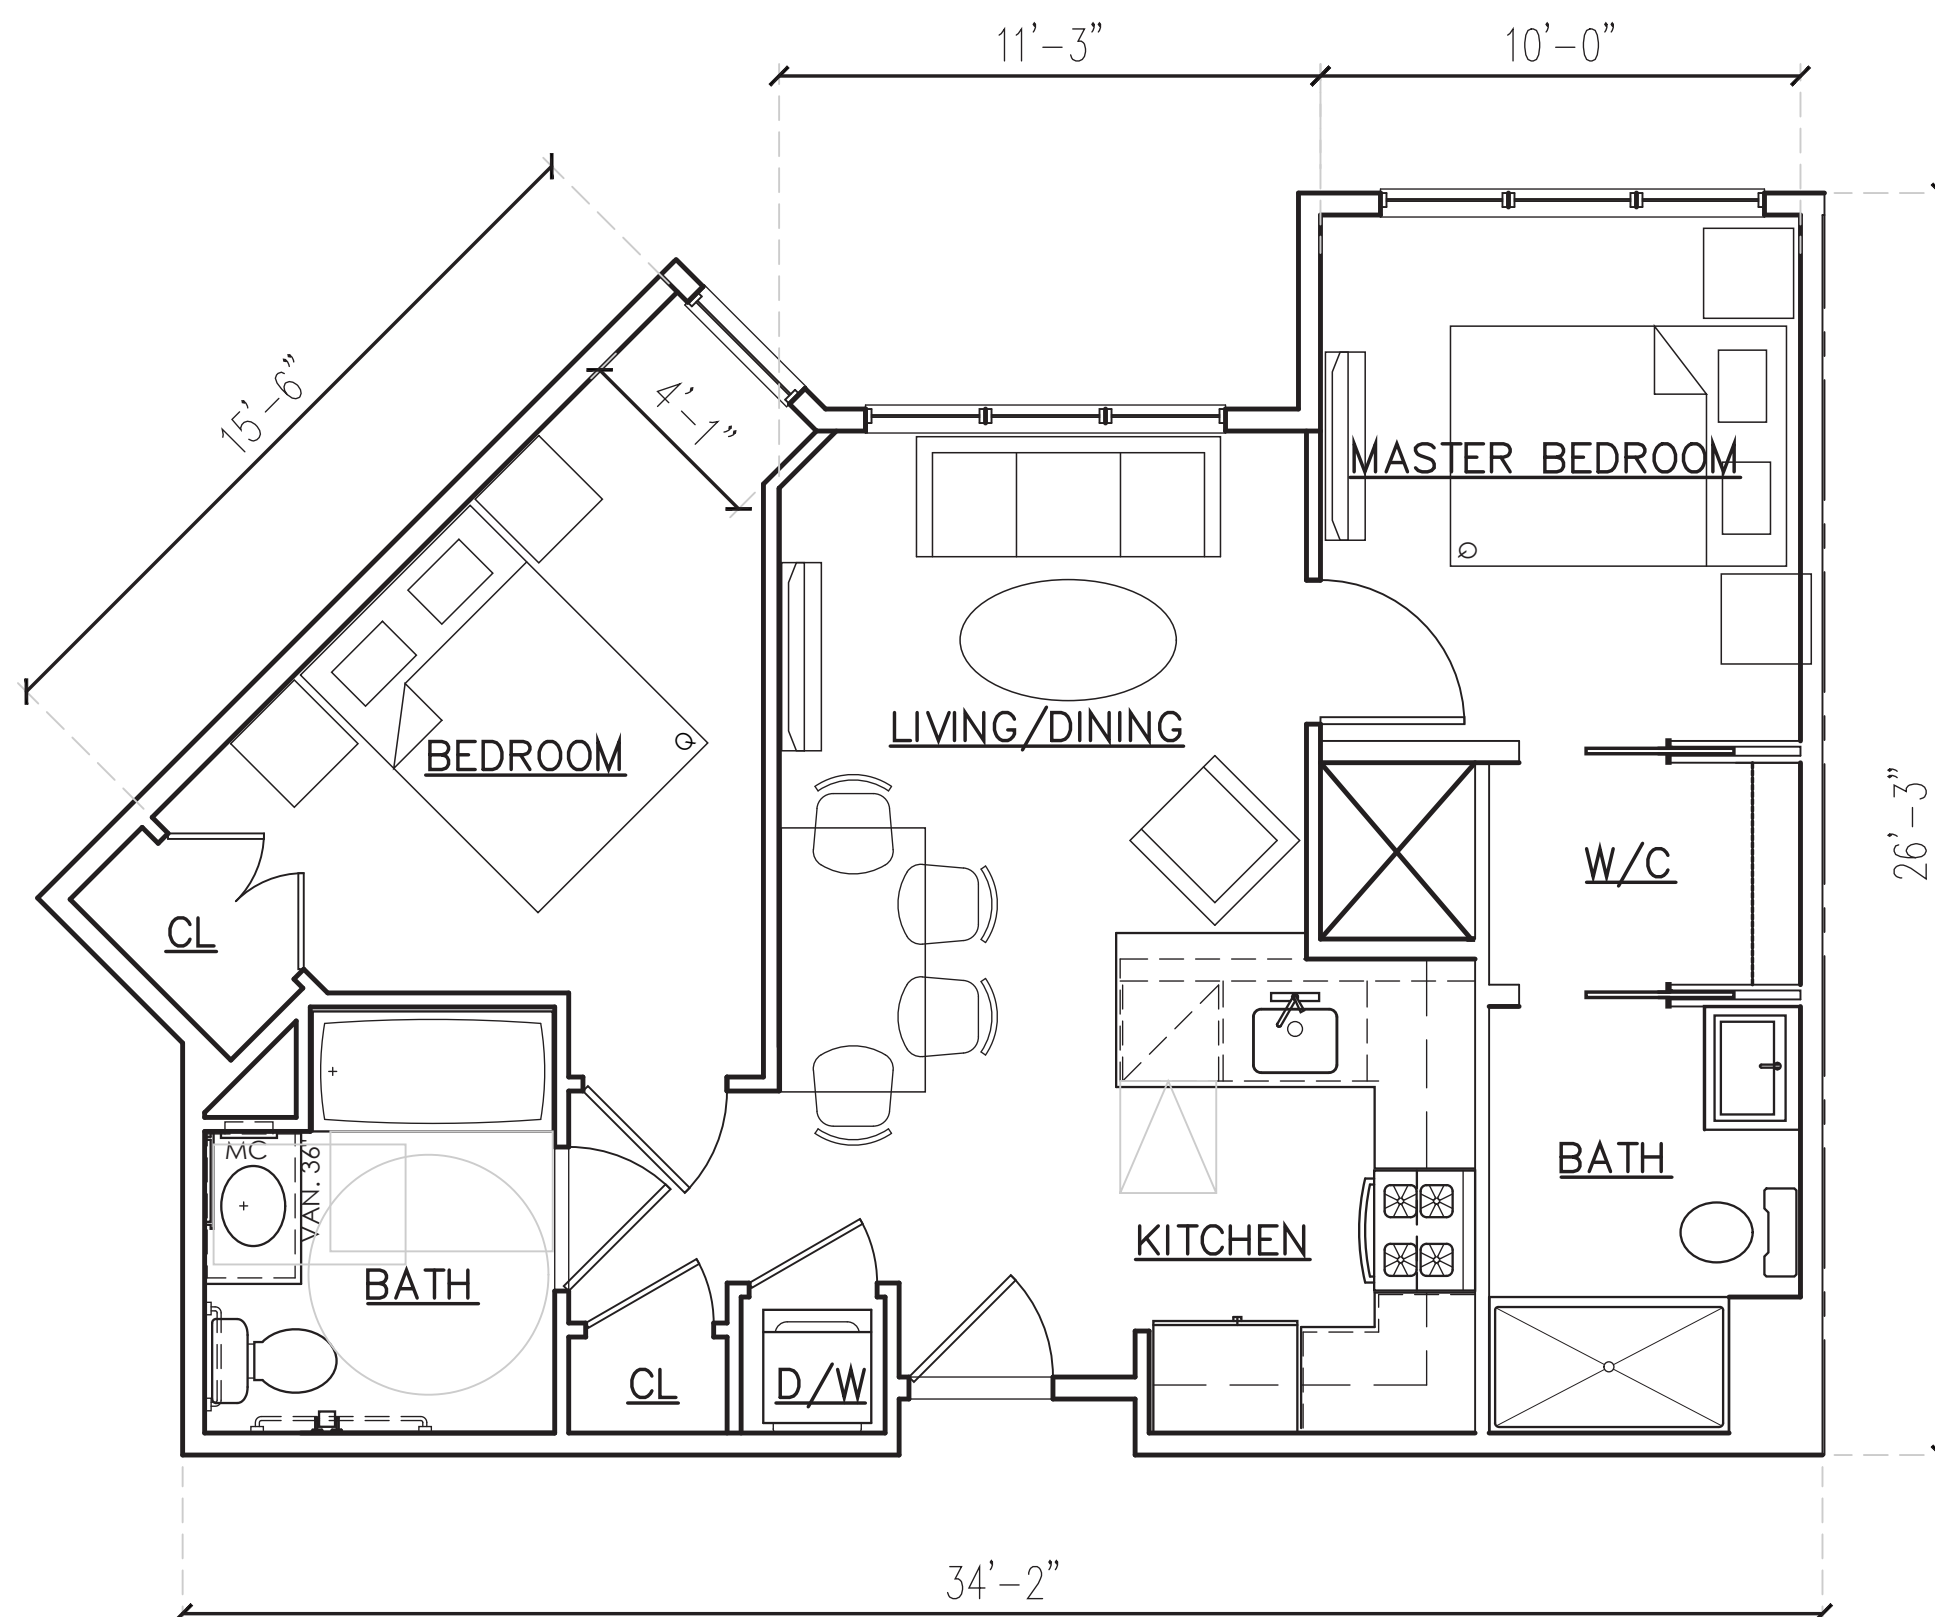


TWO BEDROOM AFFORDABLE UNIT (780 S.F.)

SCALE: 1/4"=1'-0"

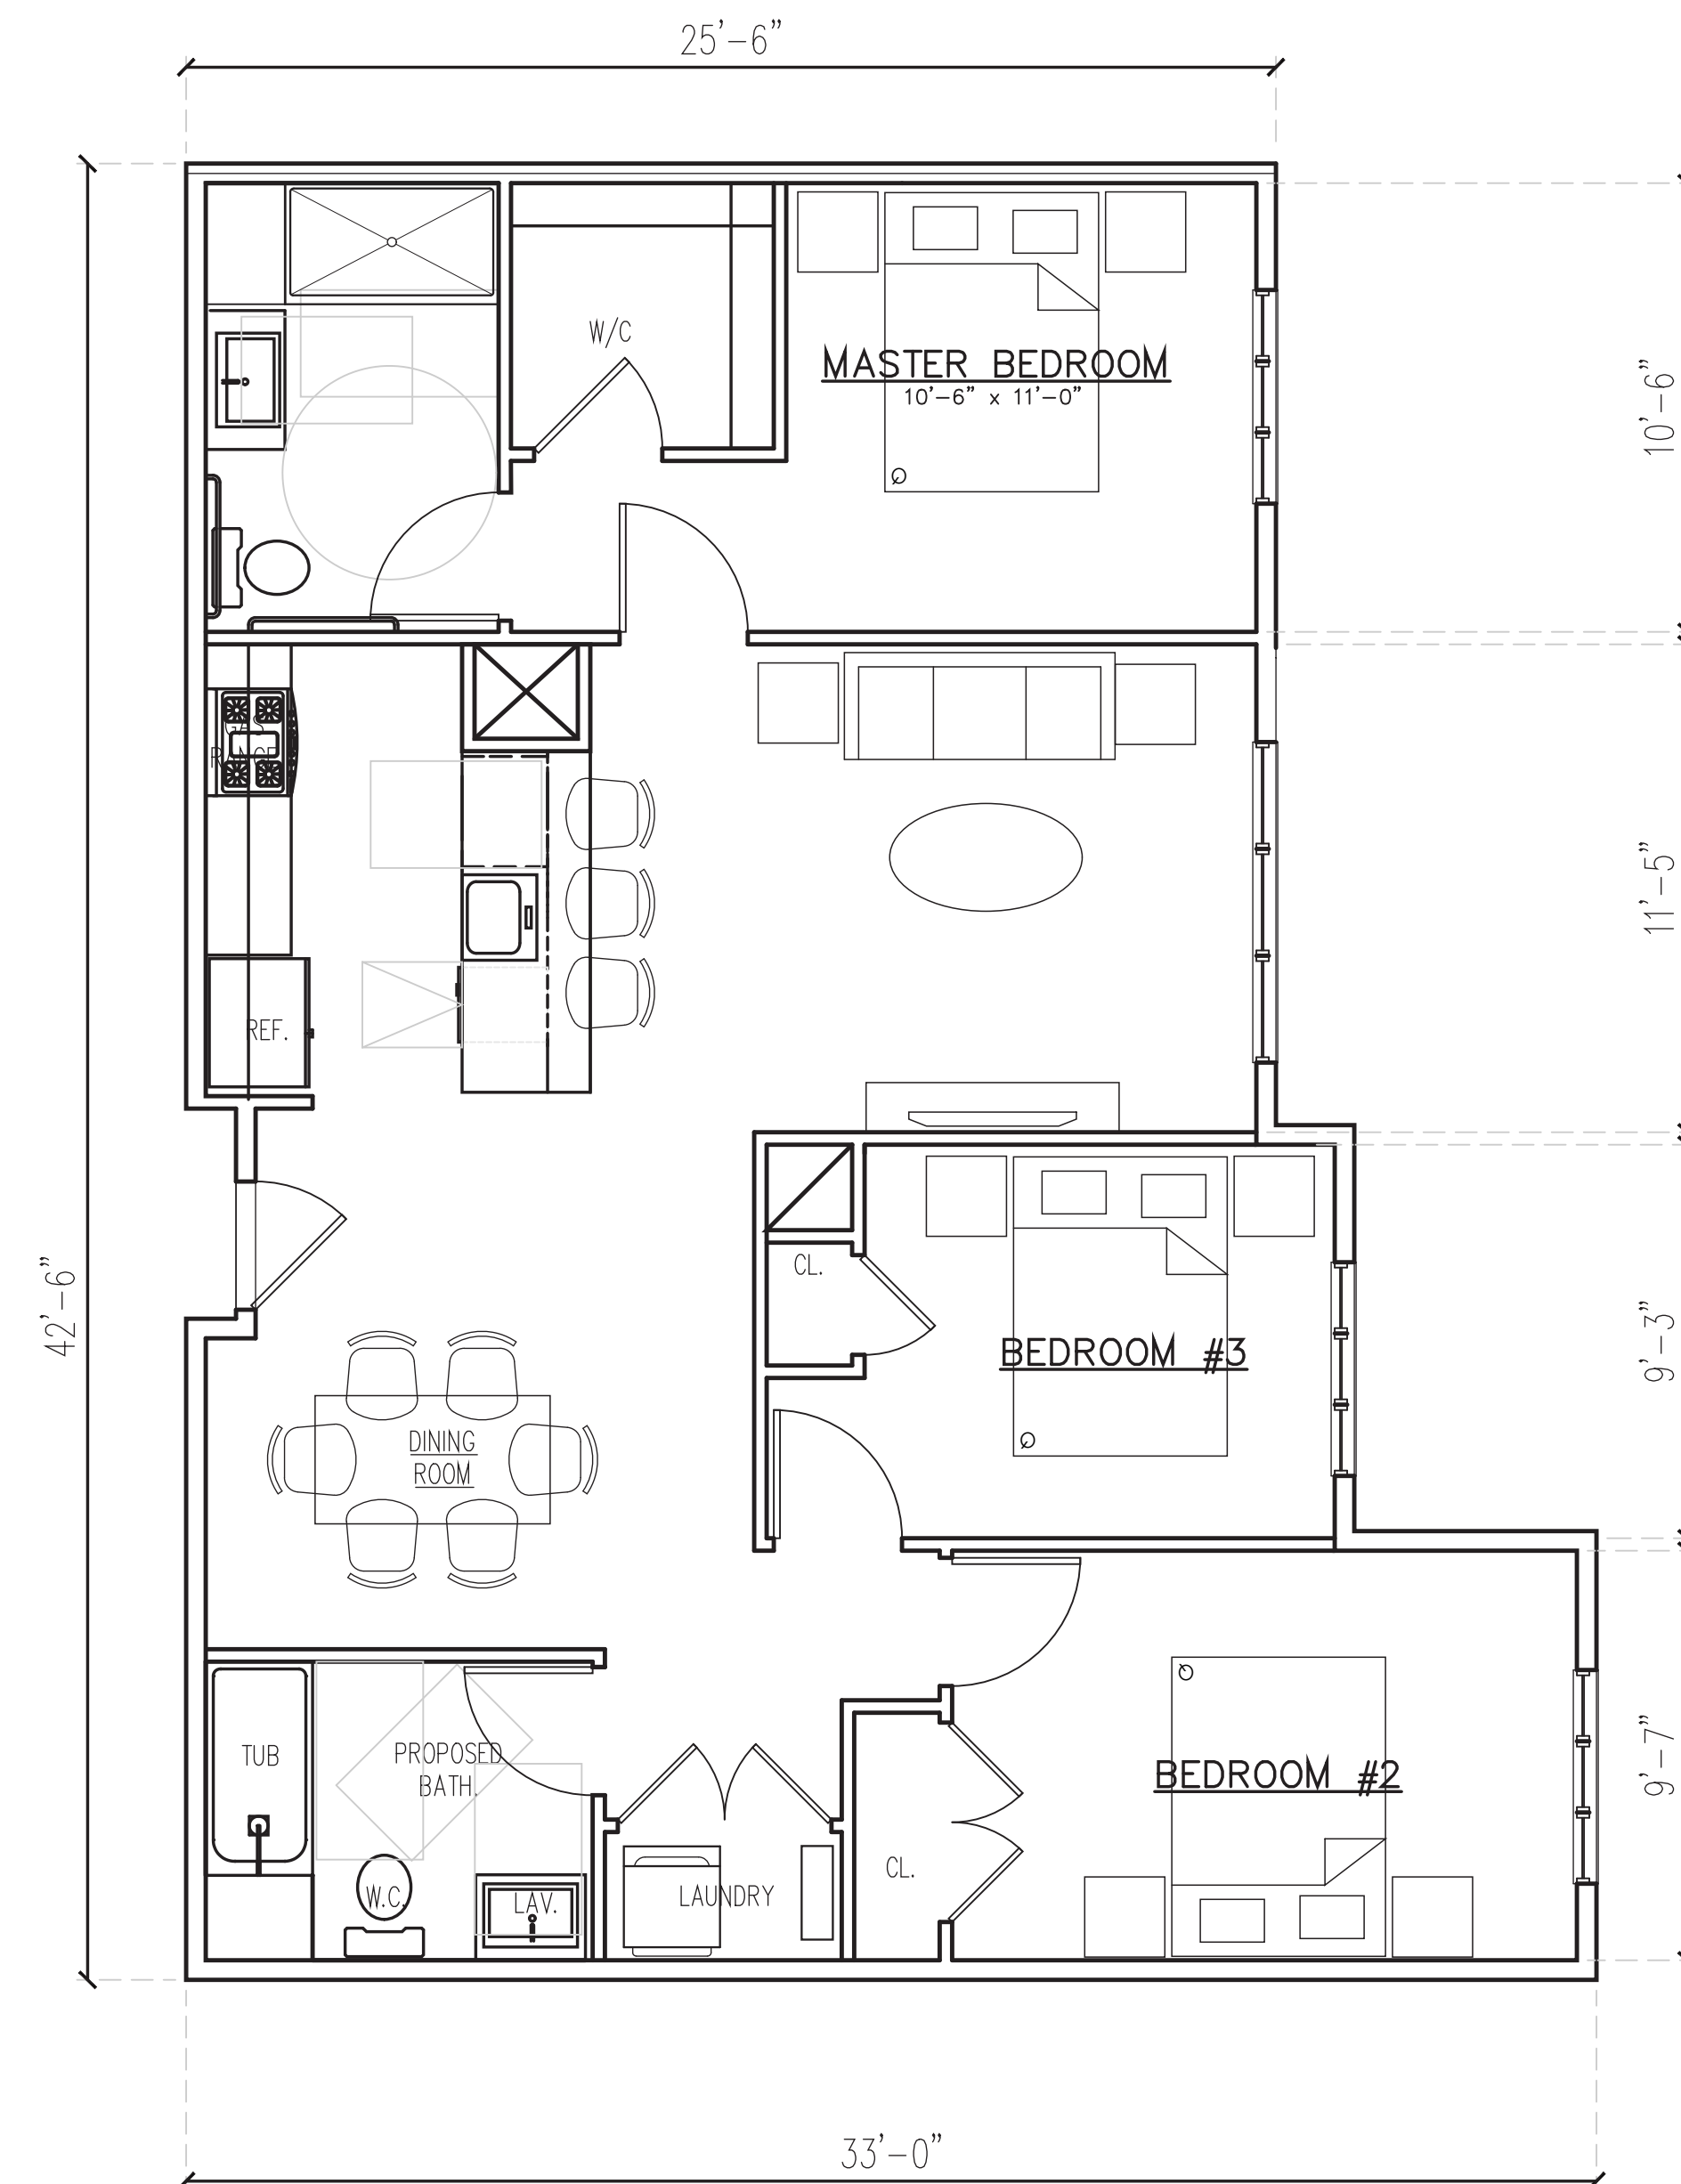


THREE BEDROOM AFFORDABLE UNIT (1170 S.F.)

SCALE: 1/4"=1'-0"

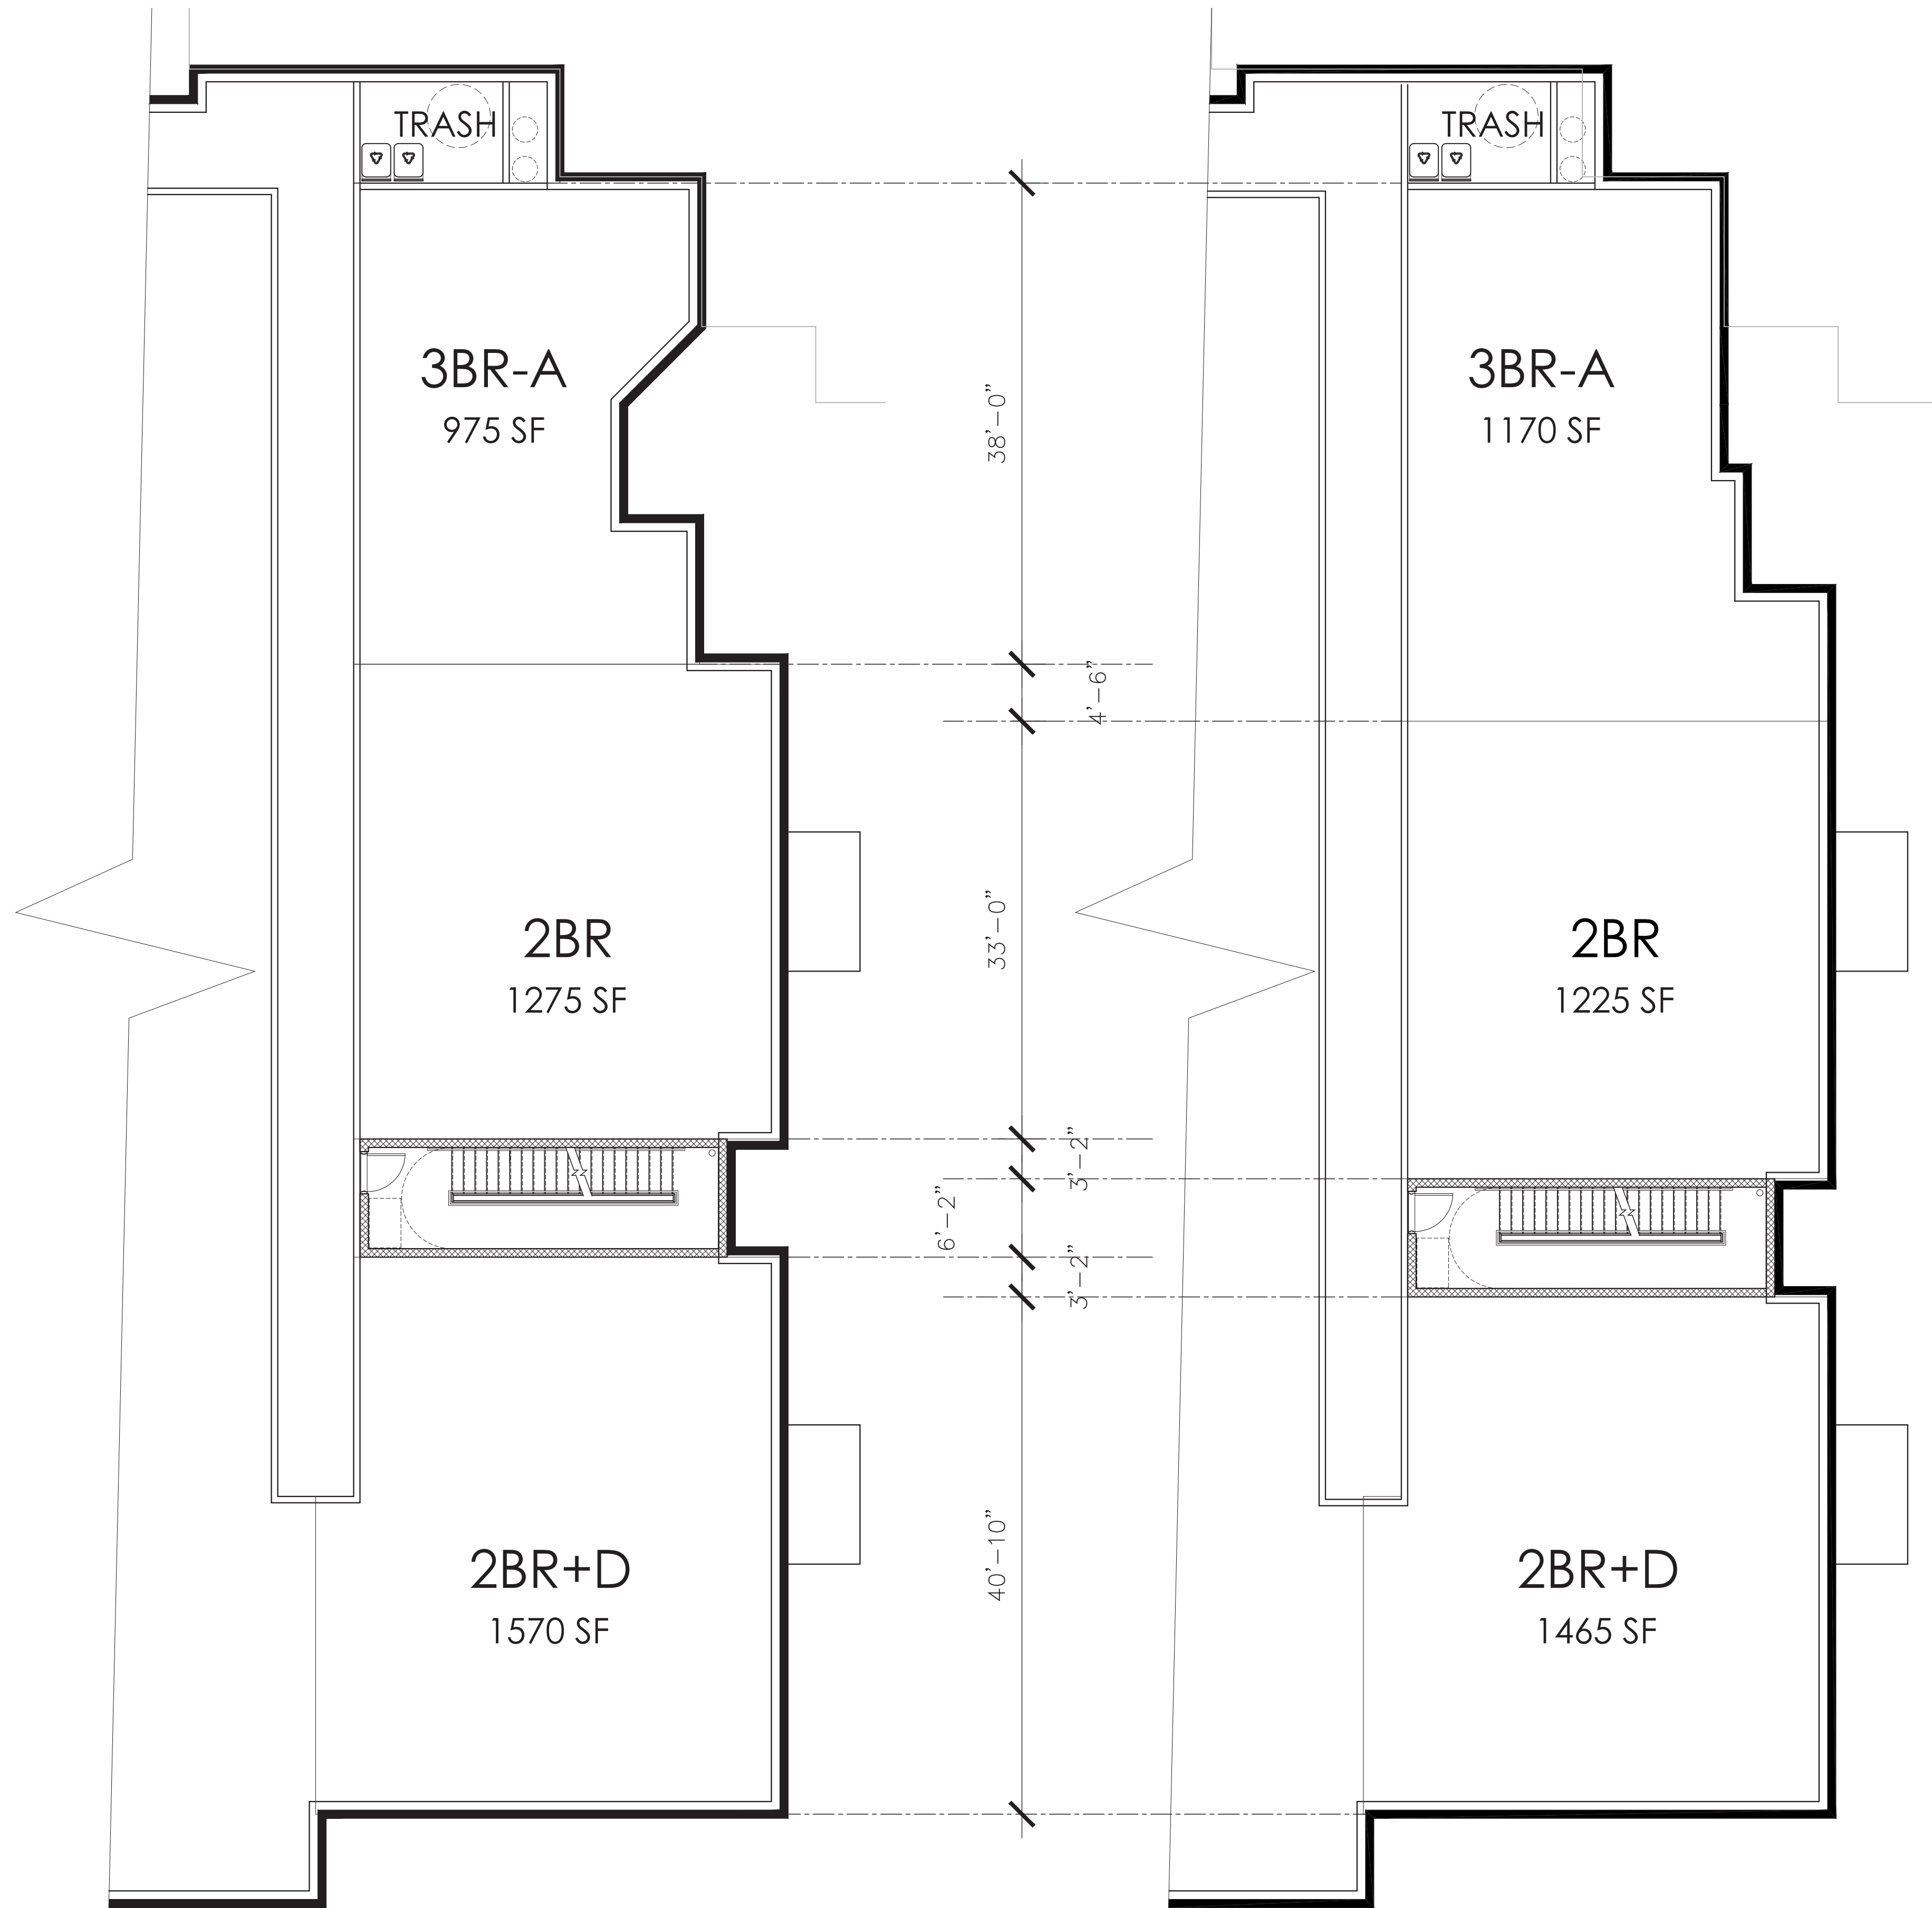

SUBMITTED THREE BEDROOM LOW & MODERATE UNIT
SCALE: 1"=1'-0"

PROPOSED THREE BEDROOM LOW & MODERATE UNIT
SCALE: 1"=1'-0"

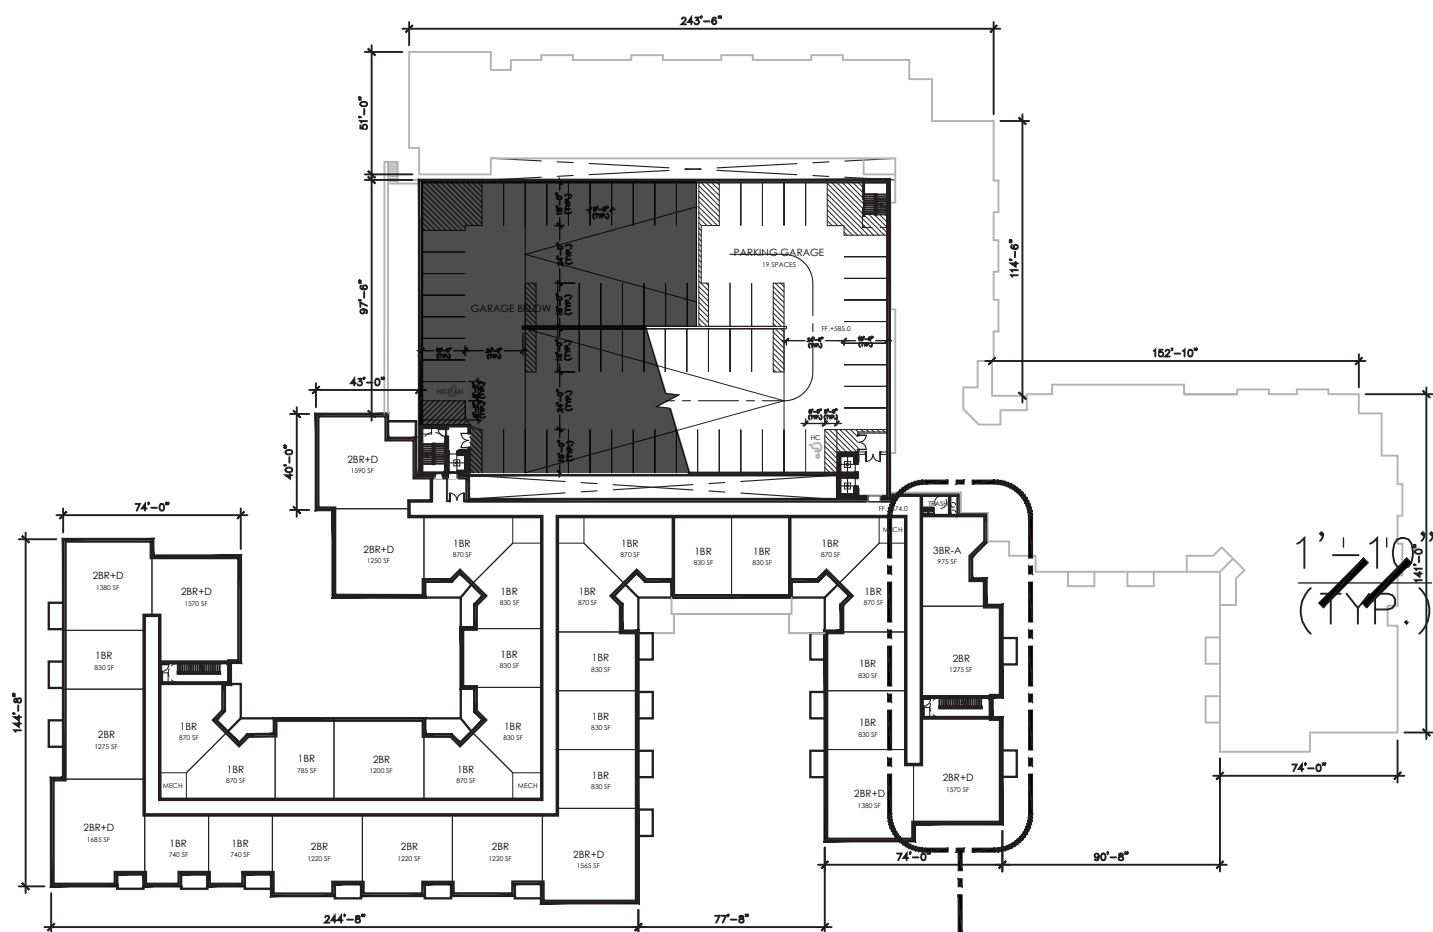

STUDY AREA

A-17
THREE BEDROOM L & M UNIT COMPARISON
05-05-2023 01/13/2023
DATE: 12/07/2022



A-18

PERSPECTIVE VIEW 1 - LOOKING SOUTH ALONG SUNSET AVENUE

DATE: 10/27/2022
05-05-2023

MINNO WASKO
ARCHITECTS AND PLANNERS
80 LAMBERT LANE, SUITE 105, LAMBERTVILLE, NEW JERSEY 08530 MINNOWASKO.COM
TWO GATEWAY CENTER, SUITE 1700, NEWARK, NEW JERSEY 07102

VERONA SUNSET URBAN RENEWAL, LLC

ONE SUNSET AVENUE
VERONA, NEW JERSEY
00-0217-118
COPYRIGHT © MINNO & WASKO ARCHITECTS AND PLANNERS



A-19

PERSPECTIVE VIEW 2A - LOOKING FROM THE CORNER OF SUNSET AVENUE AND AFTERGLOW AVENUE - SUMMER

DATE: 10/27/2022
05-05-2023

MINNO WASKO
ARCHITECTS AND PLANNERS
80 LAMBERT LANE, SUITE 105, LAMBERTVILLE, NEW JERSEY 08530 MINNOWASKO.COM
TWO GATEWAY CENTER, SUITE 1700, NEWARK, NEW JERSEY 07102

VERONA SUNSET URBAN RENEWAL, LLC

ONE SUNSET AVENUE
VERONA, NEW JERSEY
00-0217-118
COPYRIGHT © MINNO & WASKO ARCHITECTS AND PLANNERS



A-20

PERSPECTIVE VIEW 2B - LOOKING FROM THE CORNER OF SUNSET AVENUE AND AFTERGLOW AVENUE - WINTER

DATE: 10/27/2022

MINNO WASKO
ARCHITECTS AND PLANNERS
80 LAMBERT LANE, SUITE 105, LAMBERTVILLE, NEW JERSEY 08530
TWO GATEWAY CENTER, SUITE 1700, NEWARK, NEW JERSEY 07102

MINNOWASKO.COM

VERONA SUNSET URBAN RENEWAL, LLC

ONE SUNSET AVENUE
VERONA, NEW JERSEY

00-0217-118
COPYRIGHT © MINNO & WASKO ARCHITECTS AND PLANNERS