


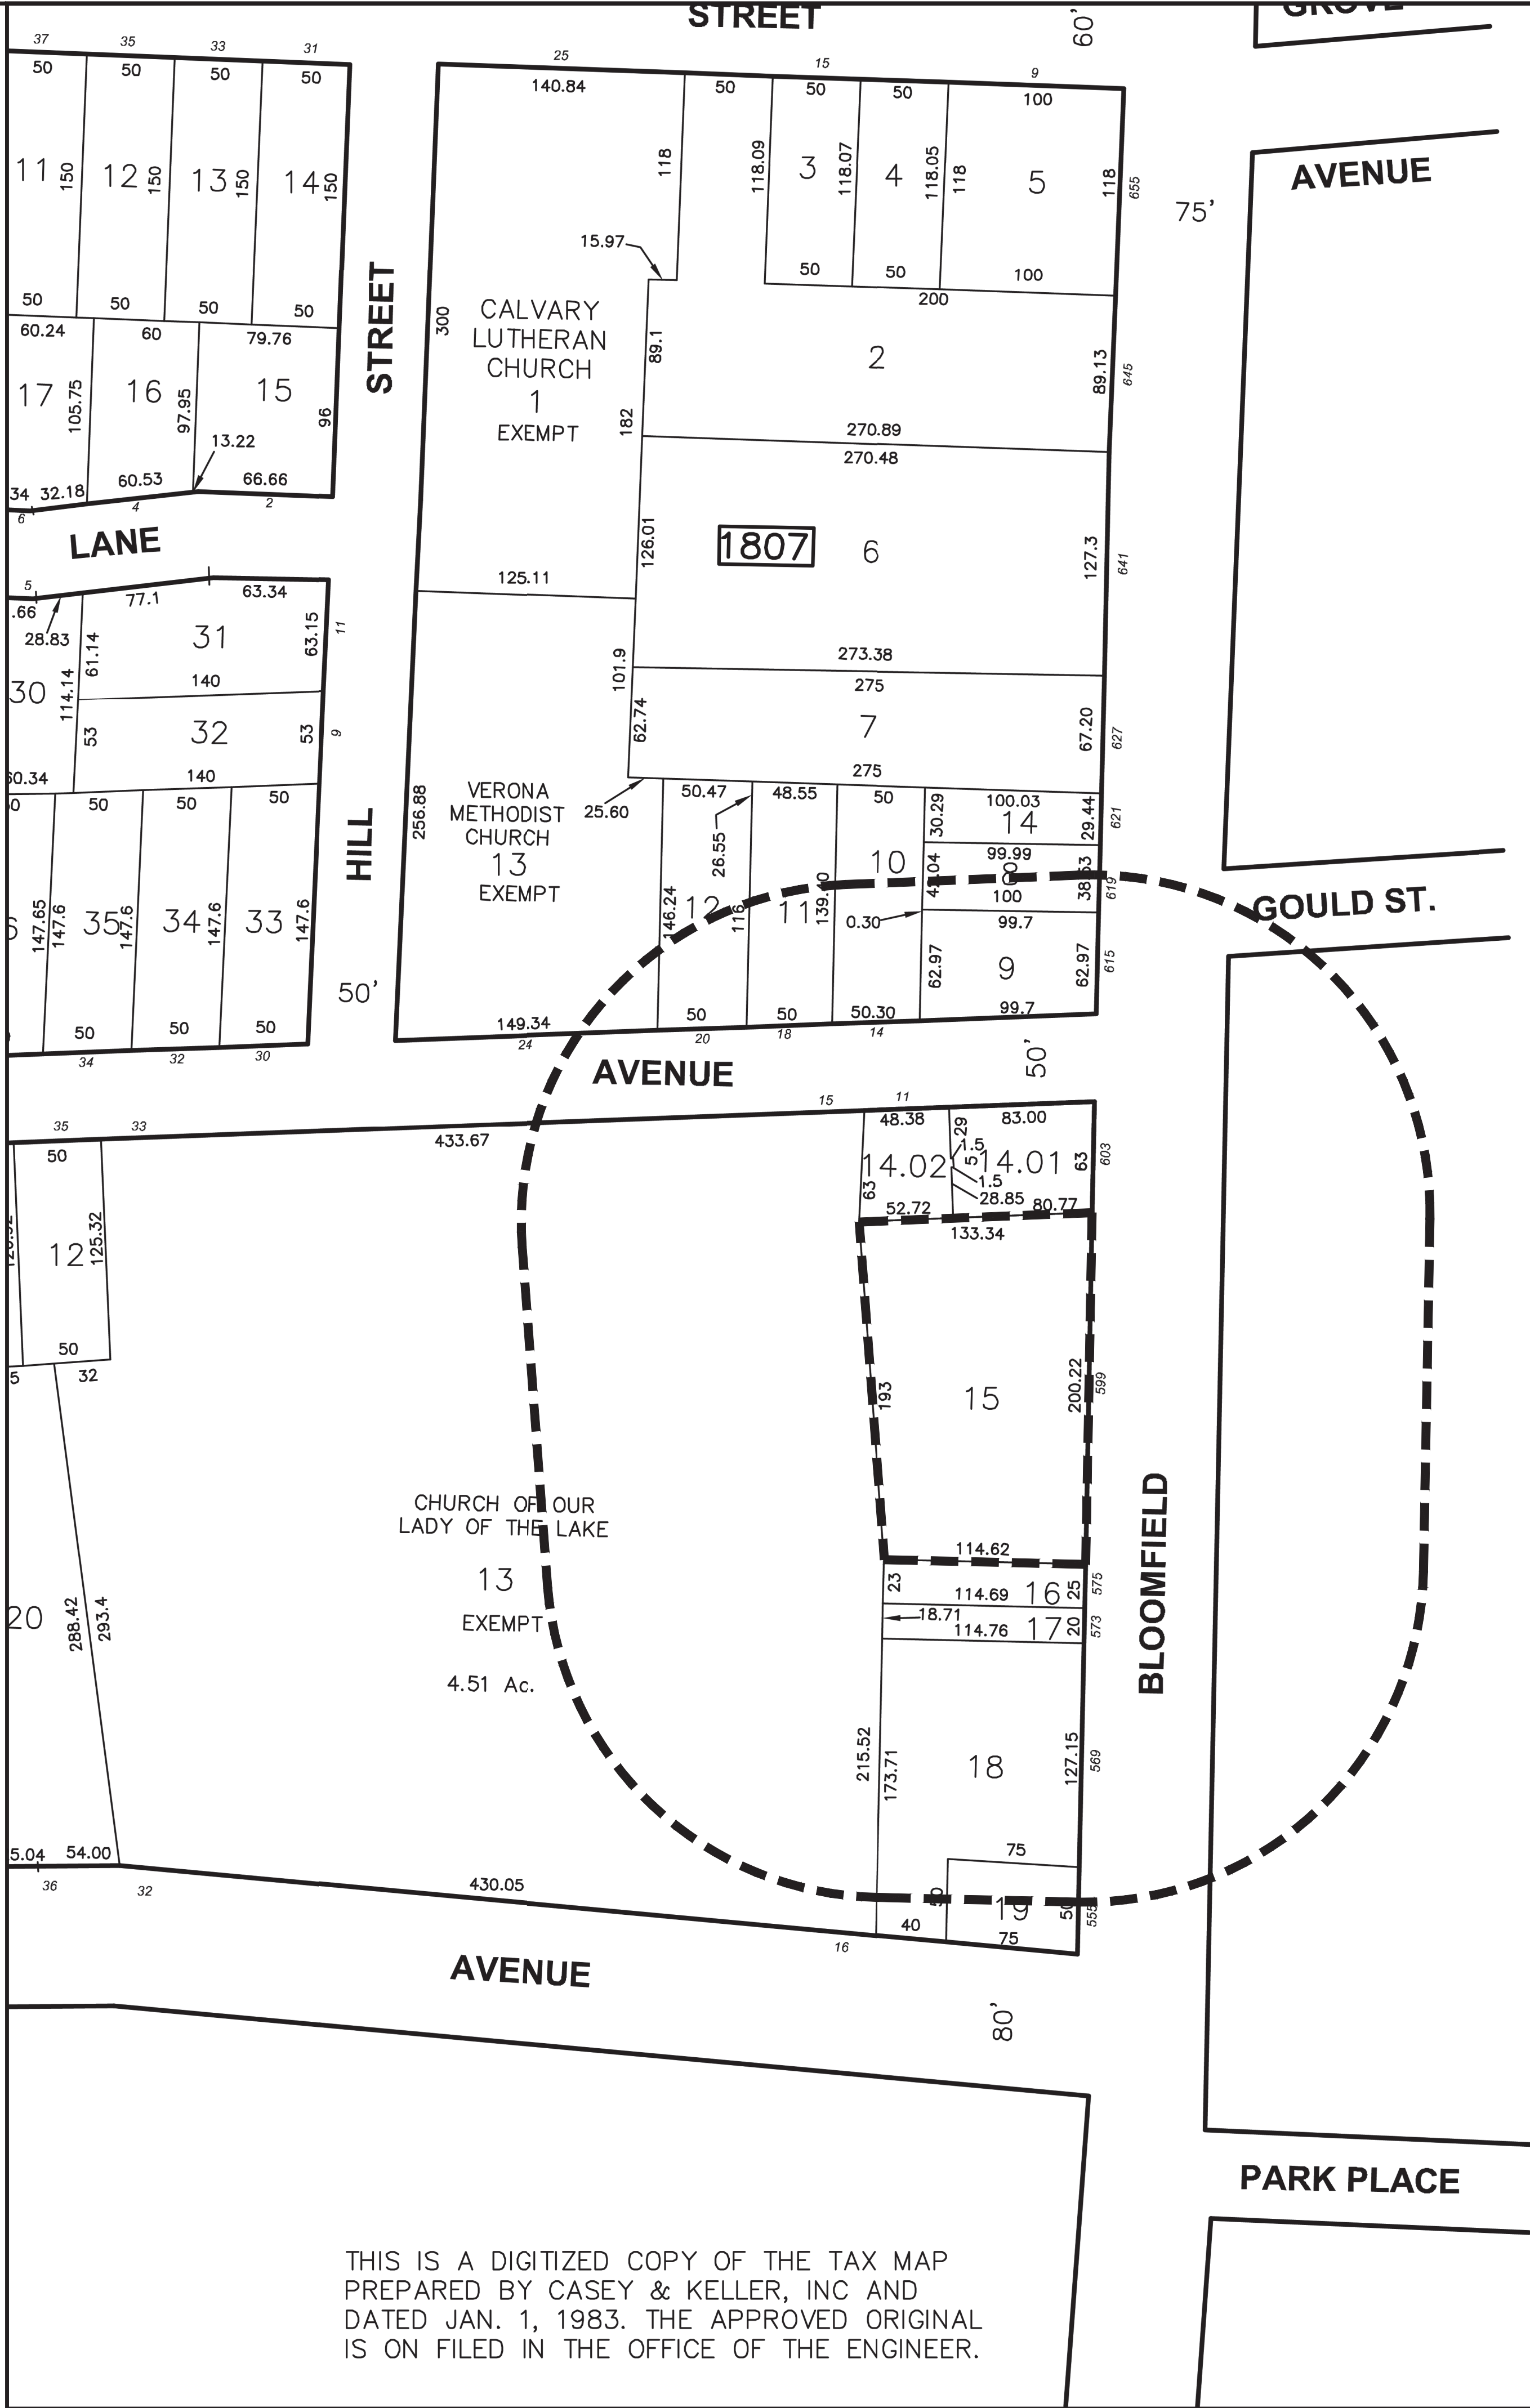

200 FOOT RADIOUS – VERONA TAX MAP 18

1/64"=1'-0"
ENLARGED PLAN

1

NEVES ARCHITECTURE
& DESIGN, LLC
405 KEARNY AVE., SUITE #2
KEARNY, NEW JERSEY 07032
TEL: 201.246.7979 • FAX: 201.246.0235
WEBSITE: NEVESARCHITECTURE.COM

CHRISTOPHER JUCHNIK, R.A.,
NJ ARCH A2-12953
NY ARCH 026948

PARIS BAGUETTE BAKERY CAFE

598 BLOOMFIELD AVE.
VERONA, NEW JERSEY 07044

LOT: 15
BLOCK: 1806

APPLICANT: GLOBAL NOMAD INC.

REVISIONS		
No.	DESCRIPTION	DATE

STATUS:
PARIS BAGUETTE


PROJECT NO.:
26-PB-CD-O

SCALE: AS INDICATED	SEAL:
DATE: 09-02-2026	
CHECKED BY: CJ	
DRAWN BY: BAE/VC	CHRISTOPHER JUCHNIK, R.A.

DRAWING TITLE:
FURNITURE AND
FIXTURE PLAN

DRAWING NUMBER:
S002

Copyright © 2015 NEVES ARCHITECTURE&DESIGN, LLC
No Reissuing Or Reproductions Without Written
Permission From MARCO ALEXANDRE NEVES, R.A.

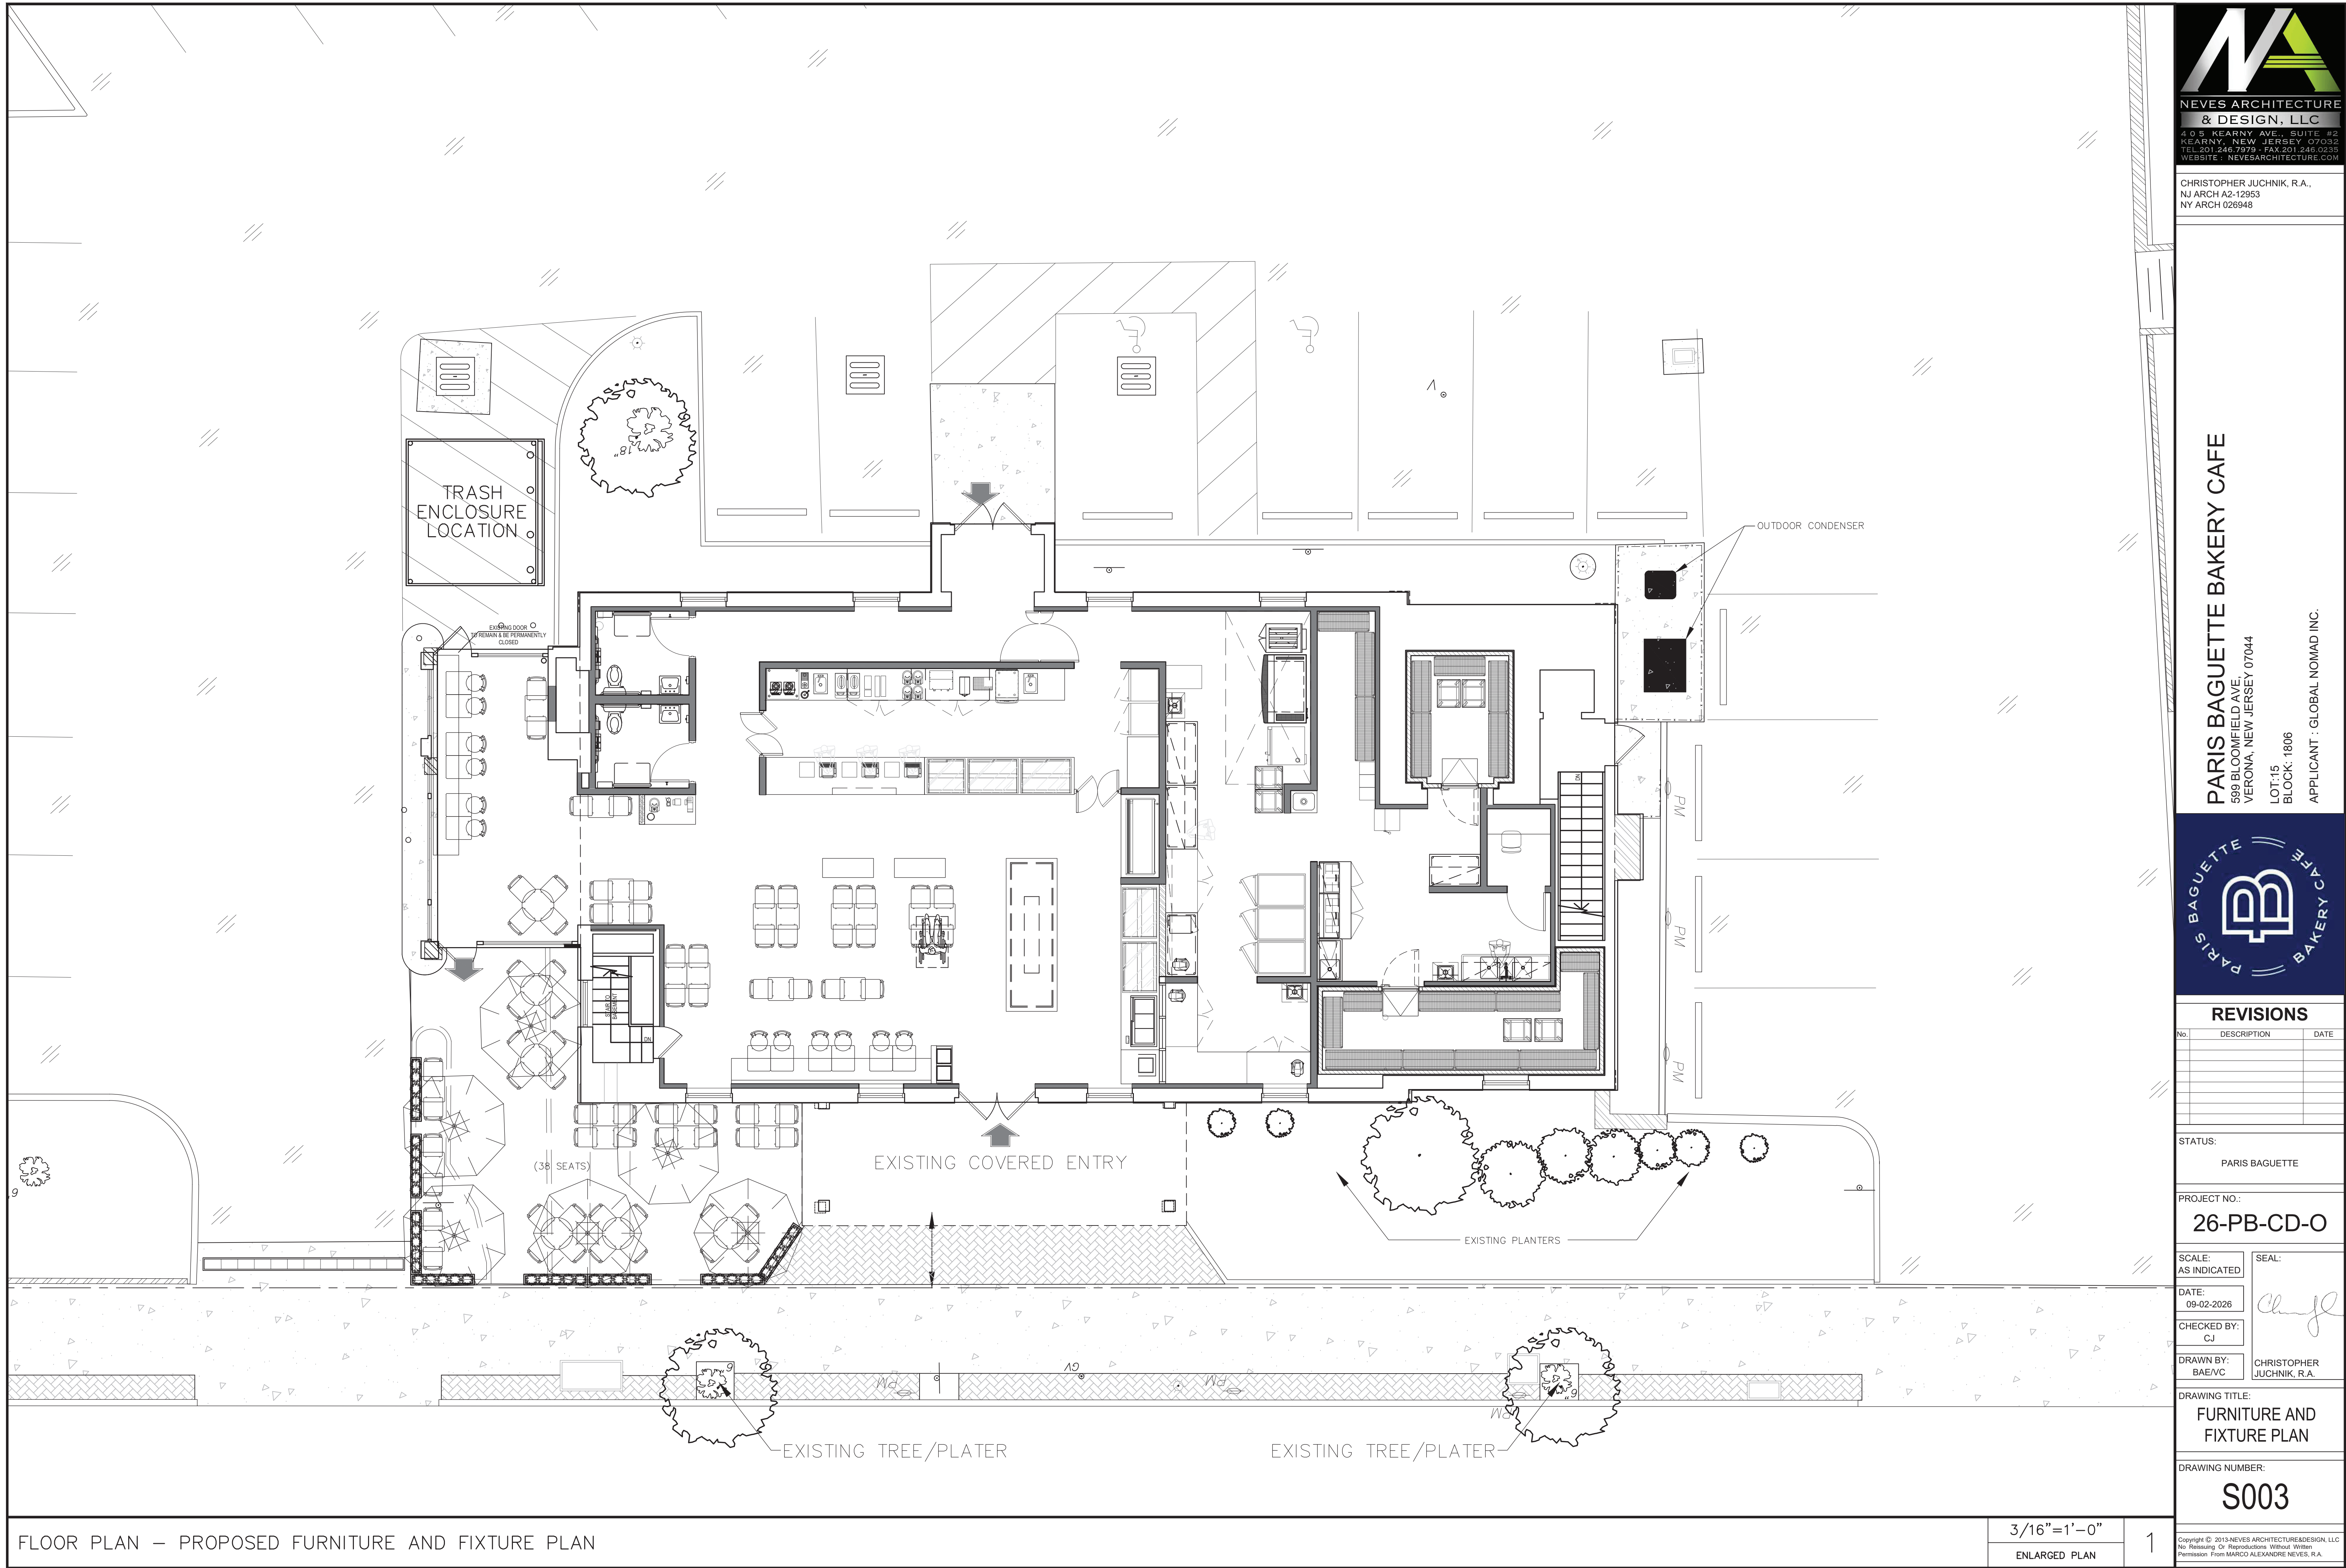

PARIS BAGUETTE BAKERY CAFE

595 BLOOMFIELD AVE,
VERONA, NEW JERSEY 07044

LOT: 15
BLOCK: 1806

APPLICANT: GLOBAL NOMAD INC.



REVISIONS

No.	DESCRIPTION	DATE

STATUS: PARIS BAGUETTE

PROJECT NO:
26-PB-CD-O

SCALE:
AS INDICATED

DATE:
09-02-2026

CHECKED BY:
CJ

DRAWN BY:
BAEVC

DRAWING TITLE:
FURNITURE AND
FIXTURE PLAN

DRAWING NUMBER:
S003

DRAWING NUMBER:
S003

Copyright © 2015 NEVES ARCHITECTURE & DESIGN, LLC
No Releasing Or Reproductions Without Written
Permission From MARCO ALEXANDRE NEVES, R.A.

309"

24"

PARIS BAGUETTE

SIGN DIMENSION

N.T.S
SCALE

2



BLUE PARIS BAGUETTE
PATIO UMBRELLA

BLACK PARIS
BAGUETTE PLATERS

FRONT EXTERIOR ELEVATION

1/4" = 1'0"
SCALE

1



NEVES ARCHITECTURE
& DESIGN, LLC

405 KEARNY AVE., SUITE #2
KEARNY, NEW JERSEY 07032
TEL: 201.246.7979 • FAX: 201.246.0235
WEBSITE: NEVESARCHITECTURE.COM

CHRISTOPHER JUCHNIK, R.A.,
NJ ARCH A2-12953
NY ARCH 026948

PARIS BAGUETTE BAKERY CAFE

598 BLOOMFIELD AVE.
VERONA, NEW JERSEY 07044

LOT: 15
BLOCK: 1806

APPLICANT: GLOBAL NOMAD INC.



REVISIONS		
No.	DESCRIPTION	DATE

STATUS:

PARIS BAGUETTE

PROJECT NO:

26-PB-CD-O


SCALE:
AS INDICATED

DATE:
09-02-2026

CHECKED BY:
CJ

DRAWN BY:
BAE/VC

SEAL:

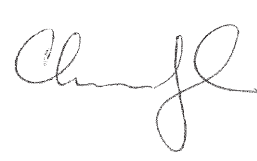

CHRISTOPHER
JUCHNIK, R.A.

DRAWING TITLE:

EXTERIOR
ELEVATION

DRAWING NUMBER:

S004

Copyright © 2015 NEVES ARCHITECTURE&DESIGN, LLC
No Releasing Or Reproductions Without Written
Permission From MARCO ALEXANDRE NEVES, R.A.