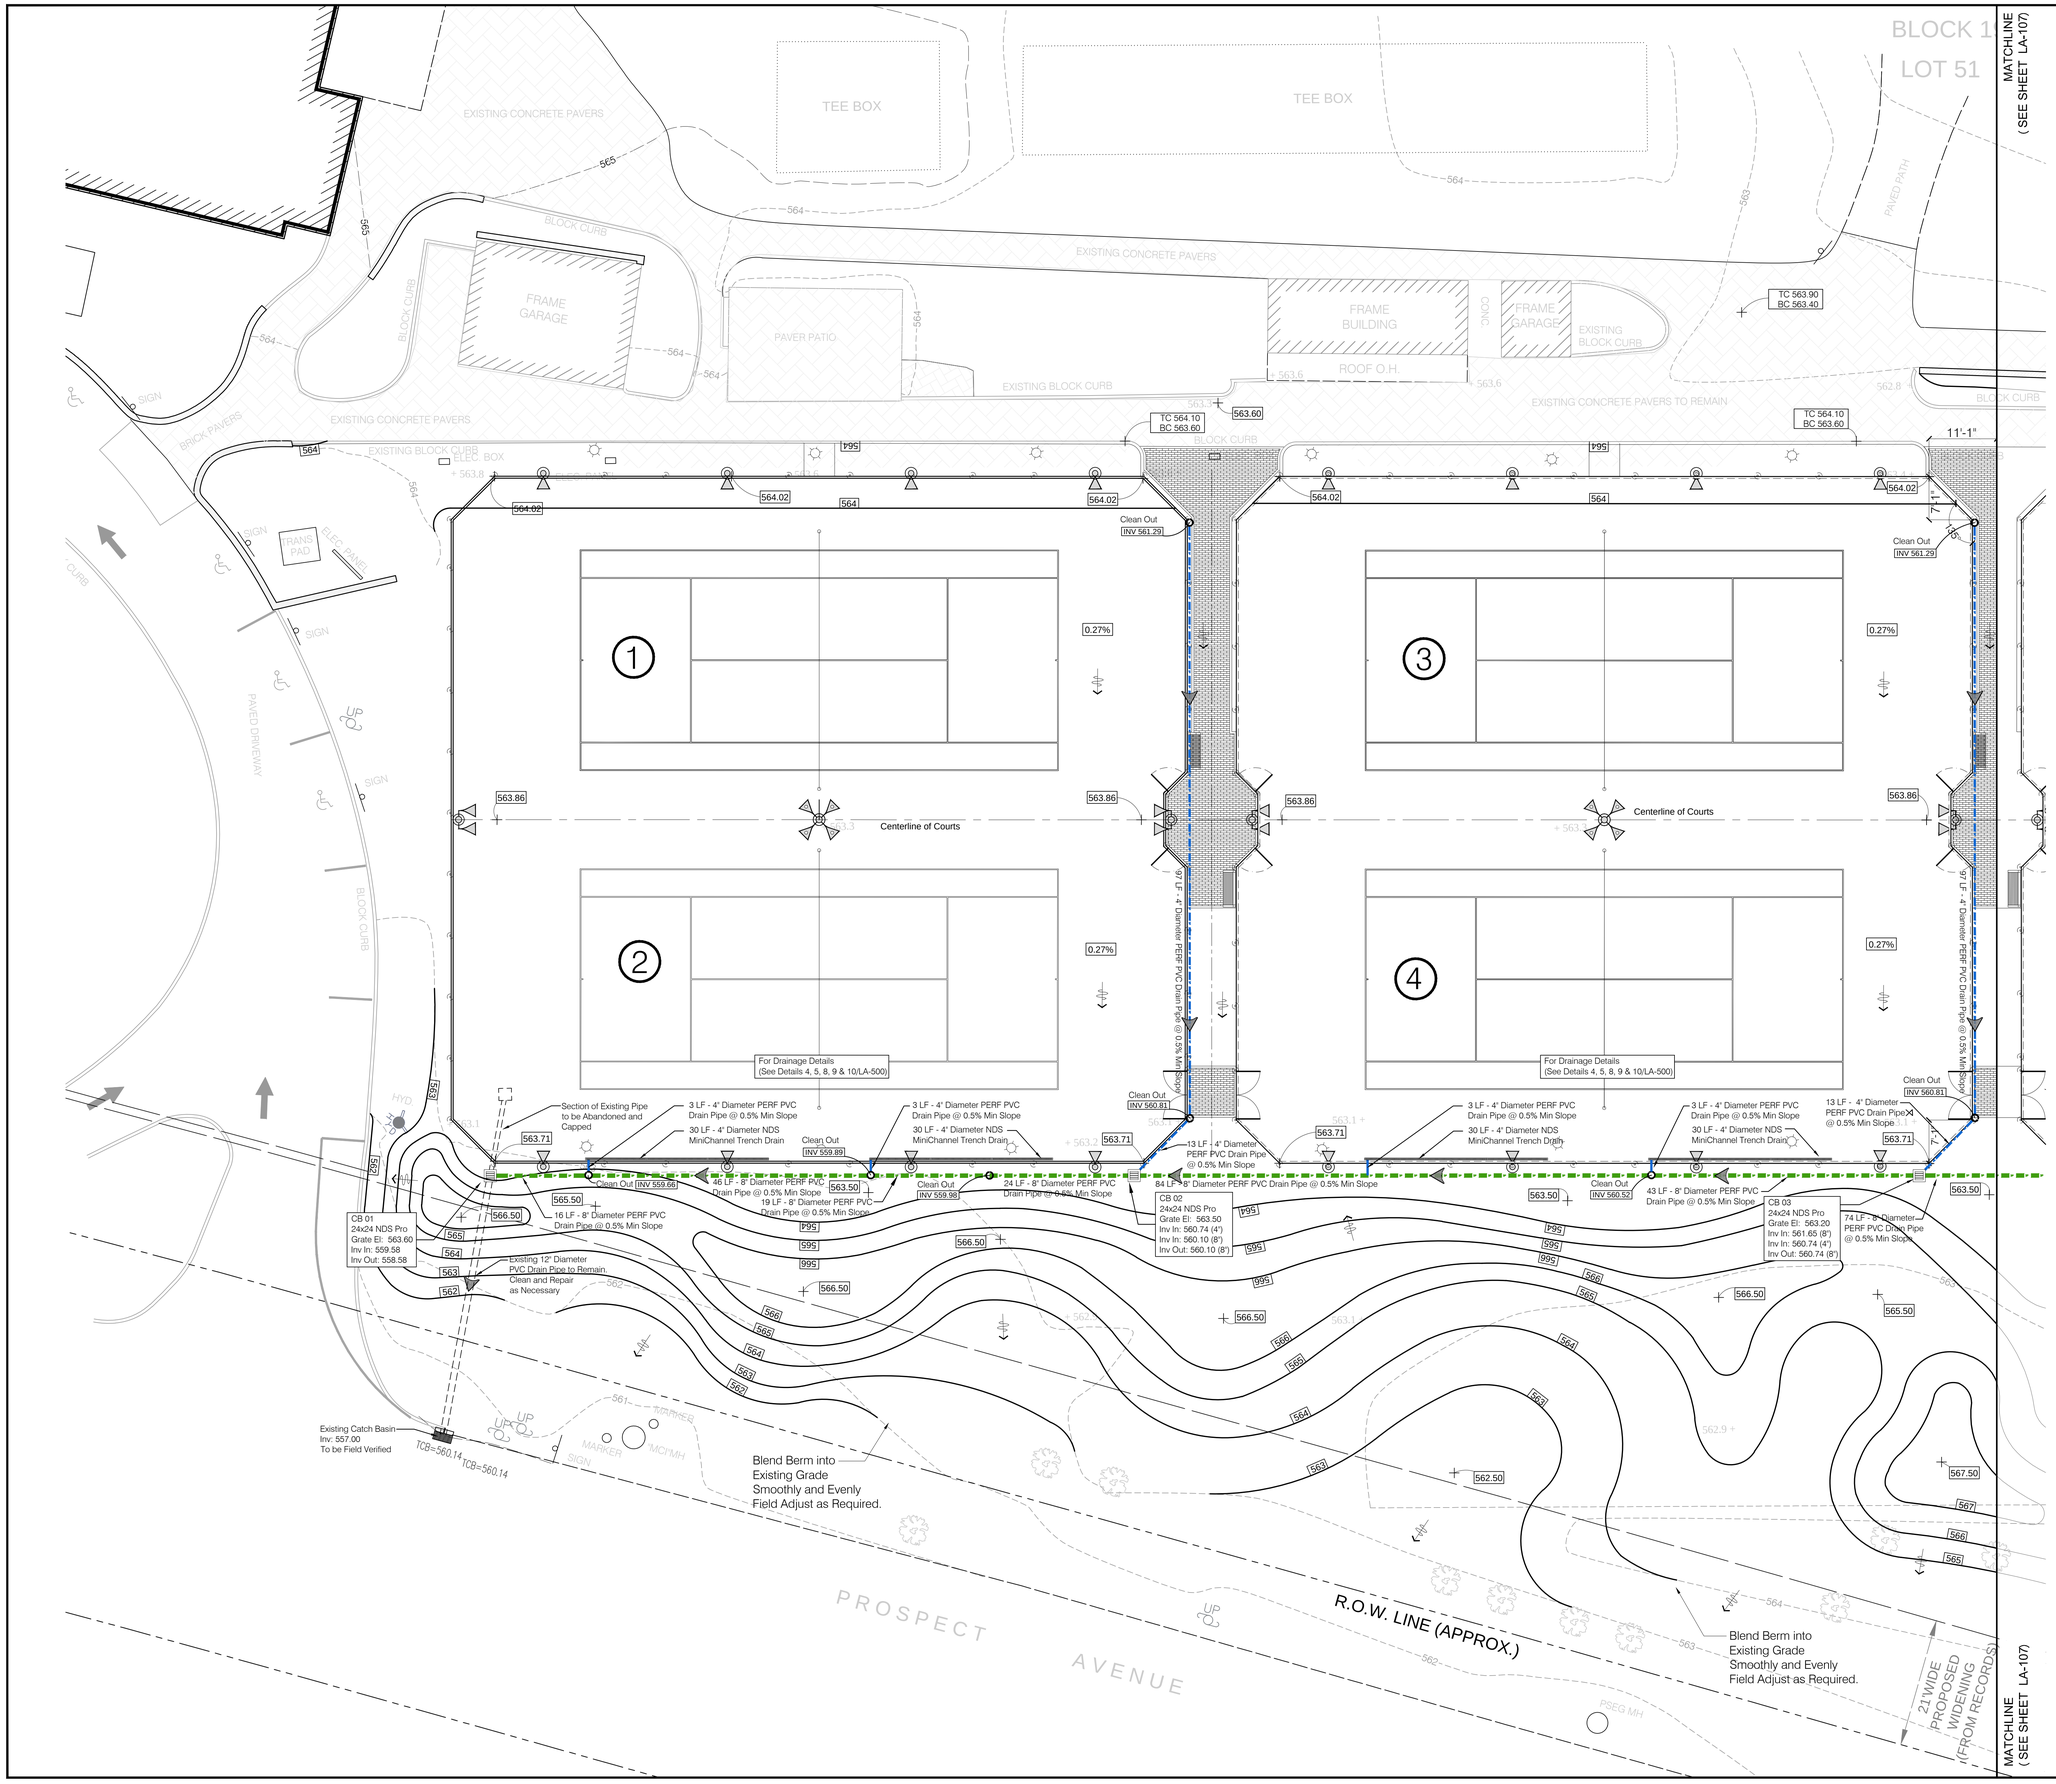

MOSS GILDAY GROUP

Landscape Architecture
Site Planning
Urban Design
www.mossgilday.com

64 Grant Place
Little Silver, NJ 07739
Tel 732 531 8575
Fax 732 531 8574

Project Title

Landscape Site Improvements for

Montclair Golf Club

Located at

25 Prospect Avenue
West Orange
New Jersey

General Dwg Legend

Grading & Drainage Legend

- 8" Perforated PVC Drain Pipe
- 6" Perforated PVC Drain Pipe
- 4" Perforated PVC Drain Pipe
- Pipe Drainage Flow Arrow
- Overland Drainage Flow Arrow
- Drain Inlet (Catch Basin)
- Clean Out
- 563 — Proposed Contour
- 563.50 — Spot Elevation
- INV 560.81 — Pipe Invert Elevation
- 4" NDS MiniChannel Trench Drain

North

Graphic Scale 1" = 10'-0"

Rev	Description	Date	Ckd
3	Planning Board Submission	12/17/19	JG
2	Issued For Permit	10/09/19	JG
1	Issued For Permit	07/26/19	JG

Dwg Title

Grading and Drainage Plan
Courts 1 - 4

Moss Gilday Group, LLC

James Philip Gilday, RLA
Landscape Architect

NJ AS00545 PA LA-000996-R
NY 001459 CT 741 WV LA-0040C

Project No.	
Date	15 MAY 18
Dwg Scale	As Noted

James P. Gilday, RLA

729 - Montclair Golf Club

Dwg. No. LA-106